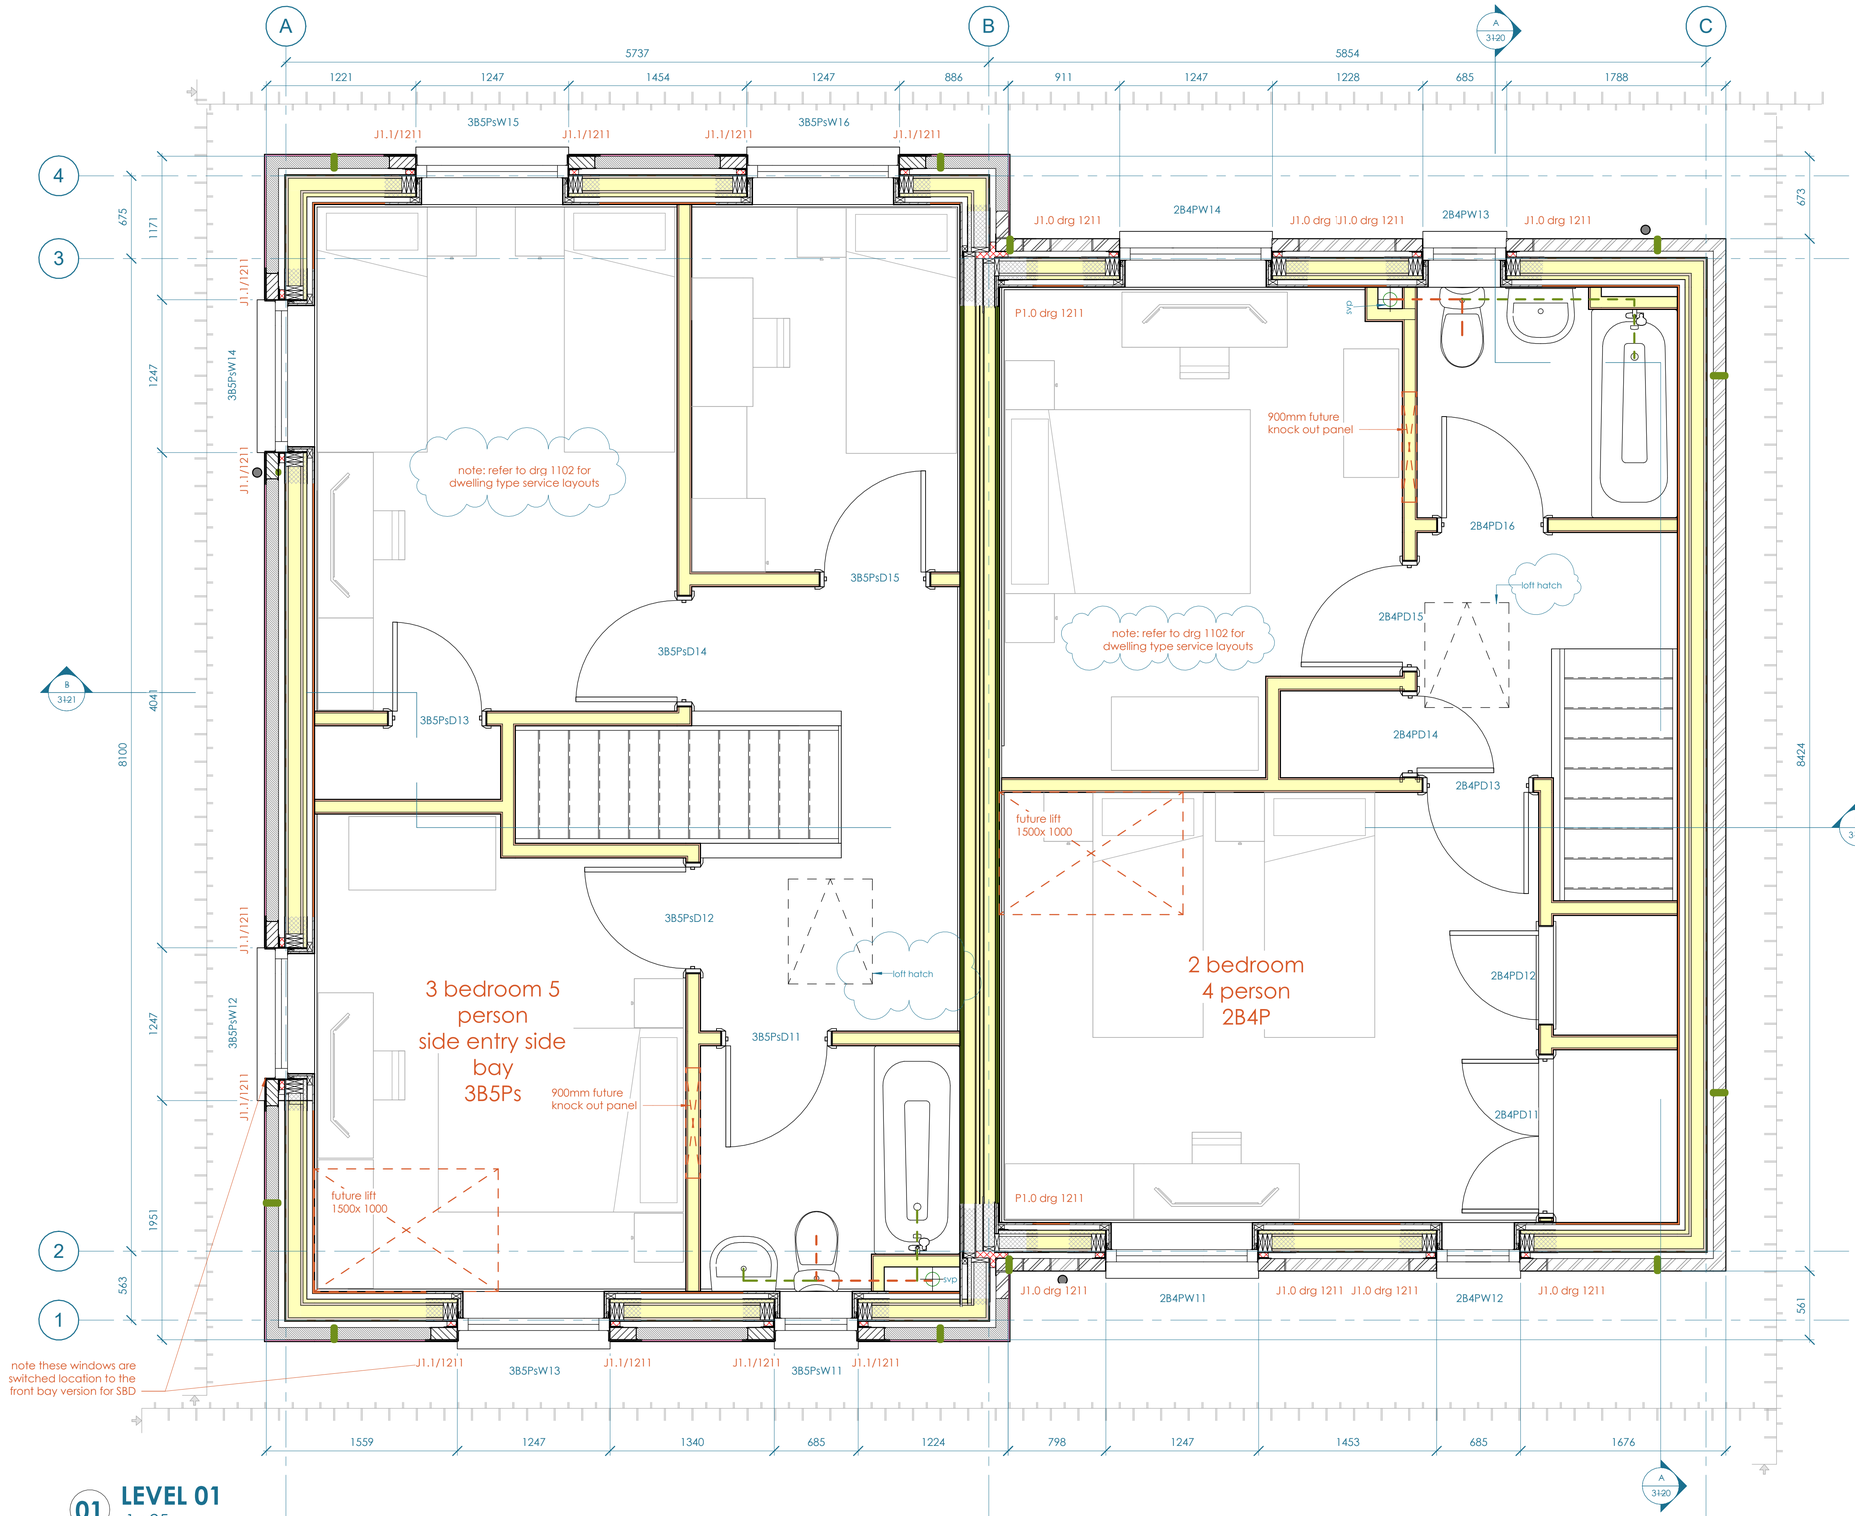


01 **LEVEL 01**
1 : 25

FIRE LEGEND

party wall fire protection

fire cavity closer

LEGEND

S - soil stack
SVP - soil vent pipe
AA - air admittance valve
SG - shower gully
BIG - back inlet gulley
RWP - rainwater pipe
BT - incoming BT duct
Water - incoming 100mm dia. water duct
thd - threshold drain
pv - periscope vent
vv - void ventilation

35mm drainage

100mm drainage

all drainage boxed in where exposed

masonry movement joint

LEGEND
1 : 25

REV	DESCRIPTION	DATE	BY
C02	refer to revision clouds	2025.09.15	
C01	shared for construction	2025.06.20	
P03	dwelling type annotation added. bay setting out shown. window width reduced	2025.04.04	
P02	refined for drainage and construction	2025.03.23	
P01	wip - issued for information	2025.02.20	

THIS DRAWING IS THE COPYRIGHT OF WYNNE CONSTRUCTION LIMITED.
CHECK ALL DIMENSIONS ON SITE.
ELEMENTS OF STRUCTURE SHOWN ARE INDICATIVE AND FOR GUIDANCE.
FINAL DESIGN TO BE AS STRUCTURAL ENGINEERS DETAILS AND SPECIFICATION.
DO NOT SCALE FROM THIS DRAWING. WORK TO FIGURED DIMENSIONS ONLY.

PROJECT

BERSE ROAD WREXHAM
for ADRA

DRAWING TITLE

SEMI C - PLAN FIRST FLOOR

SCALE	DATE	DRAWN	CHECKED
@A1 1 : 25	2025.02.20	-	AJR

DRAWING No: BRX - WCL - XX - XX - DR - A - 3102 | REV: C02

WYNNE CONSTRUCTION
Delivering COLLABOR SUSTAIN SOLUTI

PRINTED: 15/09/2025 15:23:55

A1