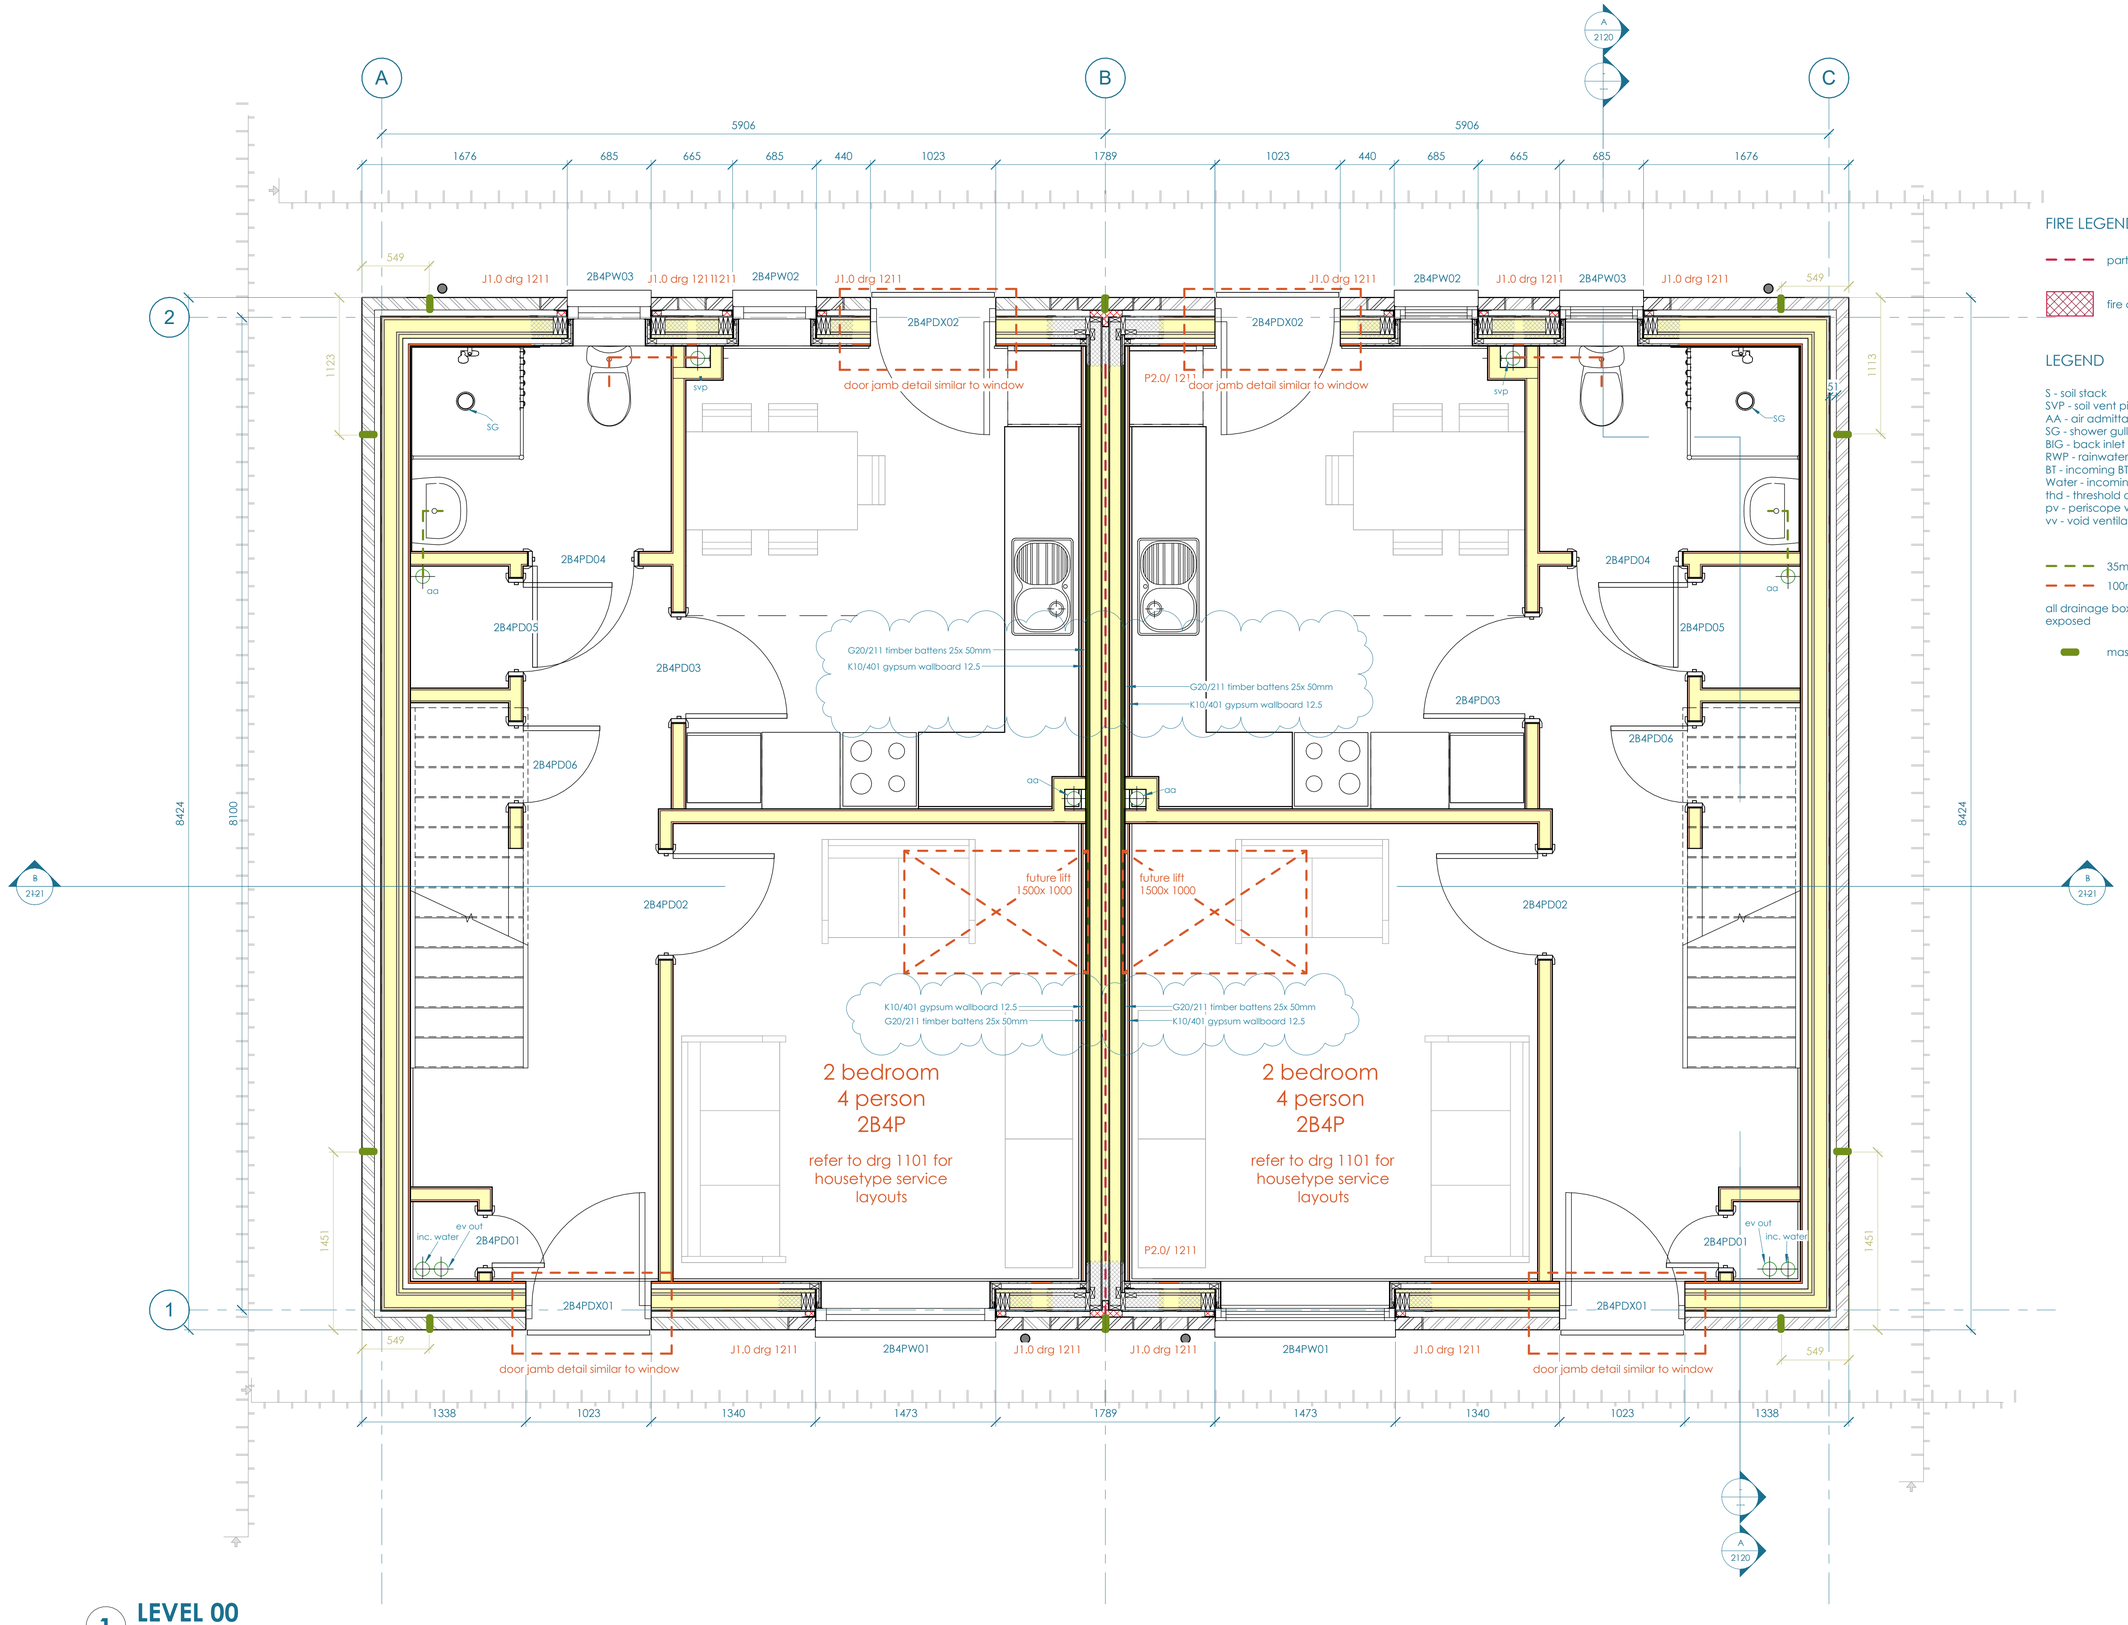


FIRE LEGEND

party wall fire protection

fire cavity closer

LEGEND

S - soil stack
SVP - soil vent pipe
AA - air admittance valve
SG - shower gully
BIG - back inlet gulley
RWP - rainwater pipe
BT - incoming BT duct
Water - incoming 100mm dia. water duct
thd - threshold drain
pv - periscope vent
vv - void ventilation

35mm drainage

100mm drainage

all drainage boxed in where exposed

masonry movement joint

REV	DESCRIPTION	DATE	BY
C04	party wall lined for service zone	2025.10.02	
C03	note added re service layouts	2025.09.15	
C02	refined and published for construction	2025.06.01	
C01	walls revised	2025.05.28	
P04	cavity width revised to timber frame. construction detail references added	2025.04.25	
P03	dwelling type annotation added. door and window numbers added	2025.04.04	
P02	wip - refined for drainage and construction coordinates	2025.03.24	
P01	wip - issued for information	2025.02.20	

THIS DRAWING IS THE COPYRIGHT OF WYNNE CONSTRUCTION LIMITED.
CHECK ALL DIMENSIONS ON SITE.
ELEMENTS OF STRUCTURE SHOWN ARE INDICATIVE AND FOR GUIDANCE.
FINAL DESIGN TO BE AS STRUCTURAL ENGINEERS DETAILS AND SPECIFICATION.
DO NOT SCALE FROM THIS DRAWING. WORK TO FIGURED DIMENSIONS ONLY.

PROJECT

BERSE ROAD WREXHAM
for ADRA

DRAWING TITLE

SEMI B - PLAN GROUND FLOOR

SCALE	@A1	DATE	DRAWN	CHECKED
	1 : 25	2025.02.20	-	AJR

DRAWING No: BRX - WCL - XX - XX - DR - A - 2101 | REV: C04

WYNNE CONSTRUCTION
Delivering COLLABOR SUSTAIN SOLUTI

PRINTED: 07/10/2025 15:41:19

A1

1 LEVEL 00
1 : 25