
The Coach House, Green Street, LL13 9JF - Visability Splays

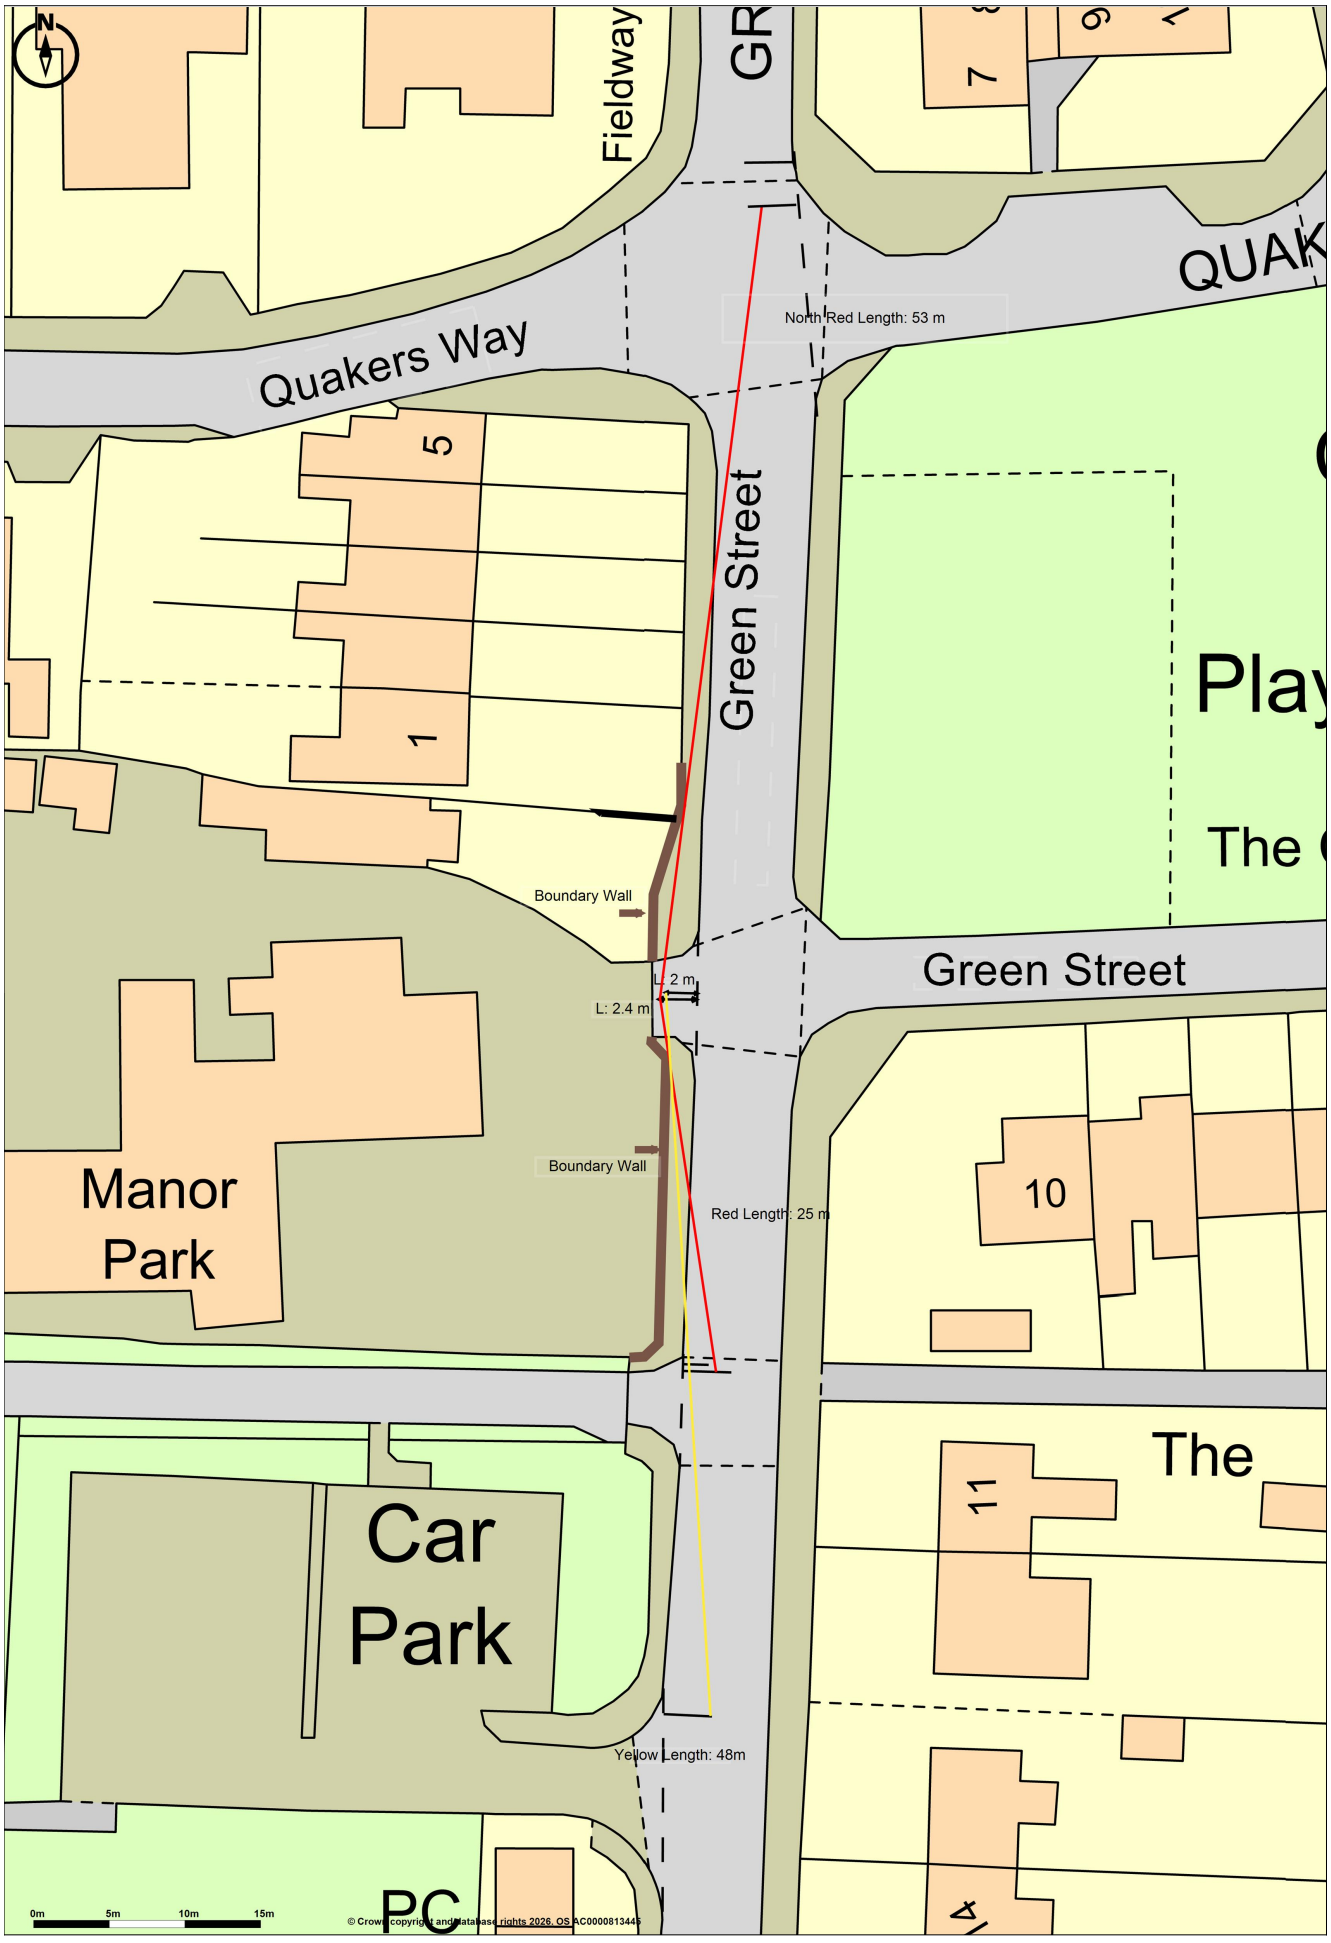

Promap
LANDMARK INFORMATION

© Crown copyright and database rights 2026. OS AC0000813445
Plotted Scale - **1:500**. Paper Size - **A4**