



West (Front)

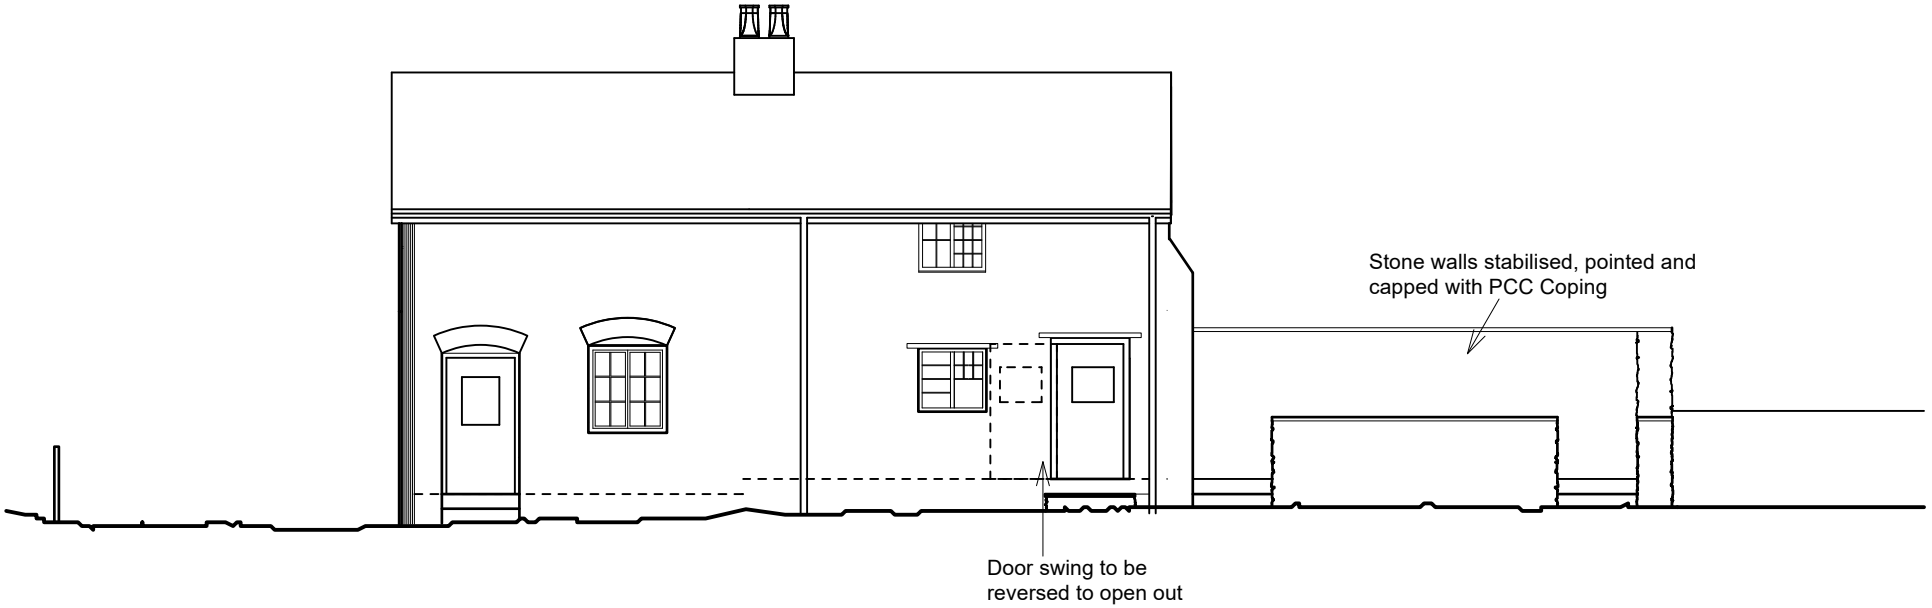

South

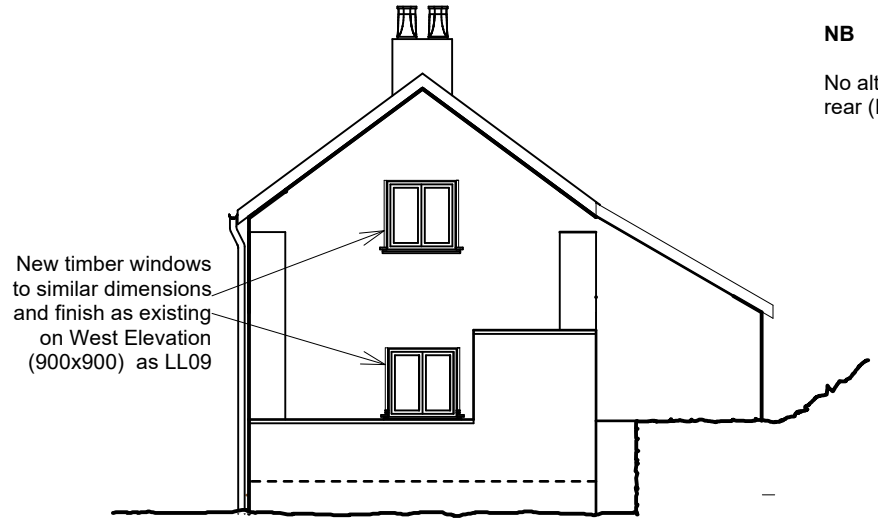

North

NB

No alternations proposed to rear (East) elevation

LL

06

Llangau Llanarmon D C LL20 7LL

Contact: sunand@btopenworld.com 07771 887419

Cottage Proposed Elevations

Scale 1:100 @A4 Date 10/02/2026