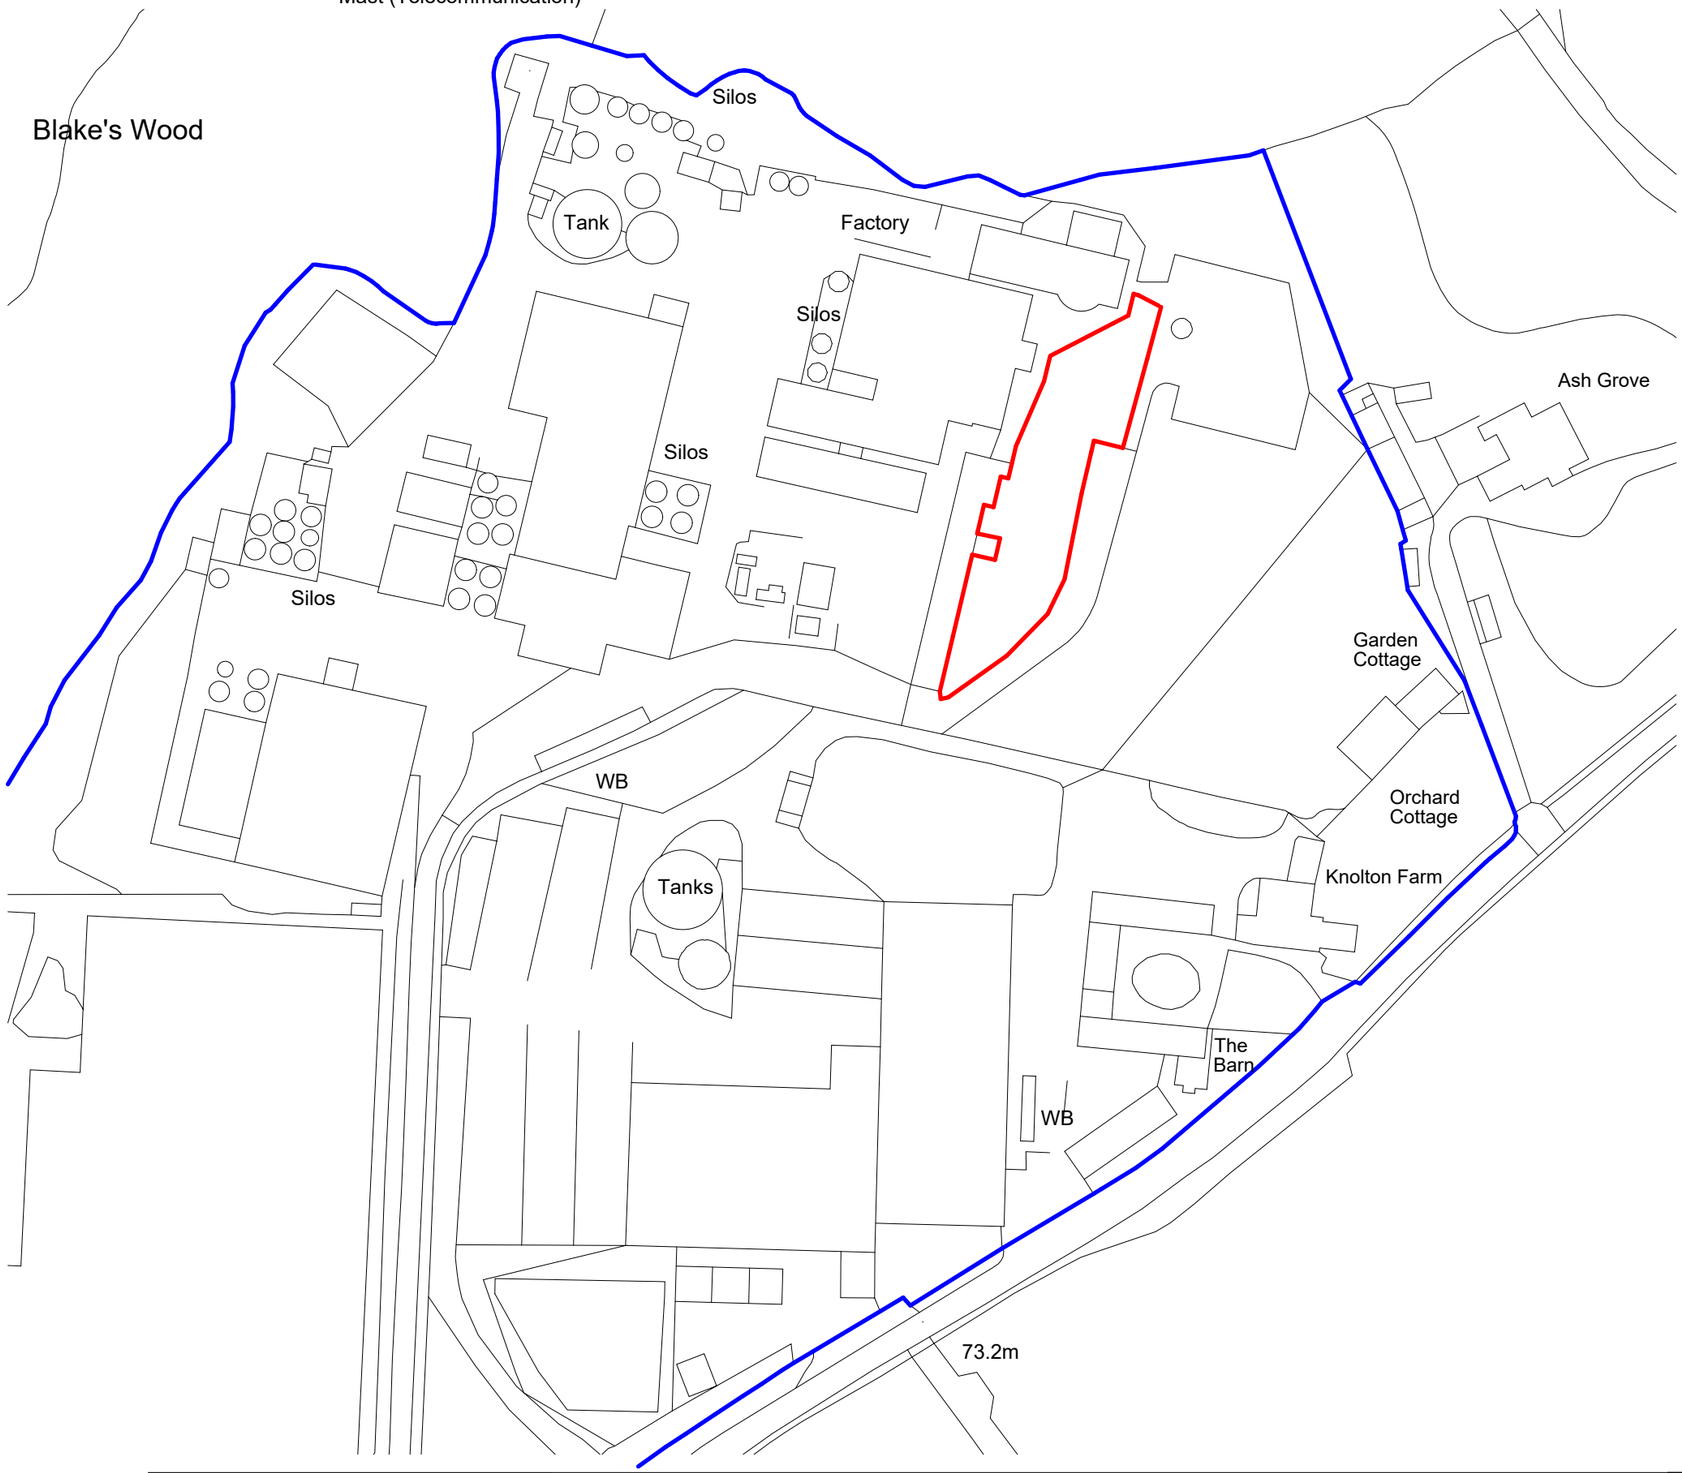


N

0 12.5 25 37.5 50 m

1:1250 @ A3

TŶ ARCHITECTURE — CYF — Caernarfon

Project Name	KNOLTON FARMHOUSE CHEESE OFFICE
Drawing Title	LOCATION PLAN
Project	PROPOSED NEW BUILD OFFICE
Client	KNOLTON FARMHOUSE CHEESE
Scale	1 : 1250@A3
Drawing:-	Ty/1692/PL01

Tŷ Architecture
@tyarchitecture20
info@tyarchitecture.co.uk
1st Floor
33A High Street
Caernarfon
Gwynedd
LL55 1HR
www.tyarchitecture.co.uk
01824 702 444