



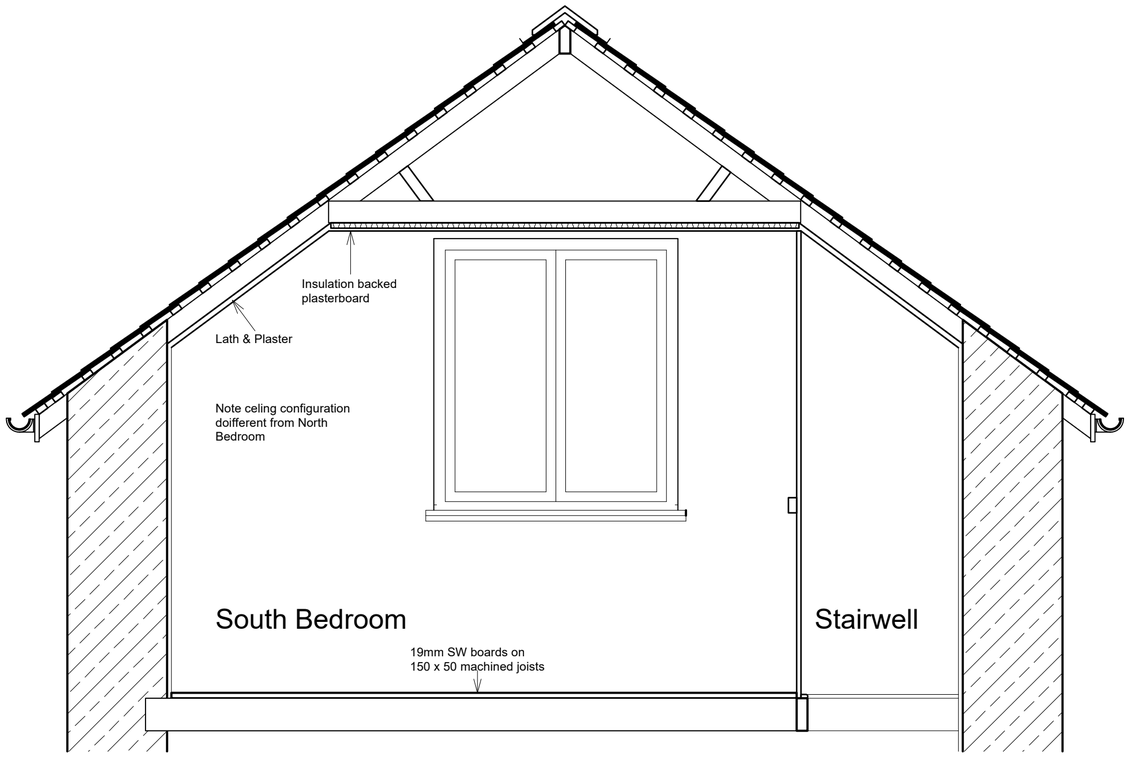

Proposed work on Ground Floor Noted on Dwg LL 03

Section BB

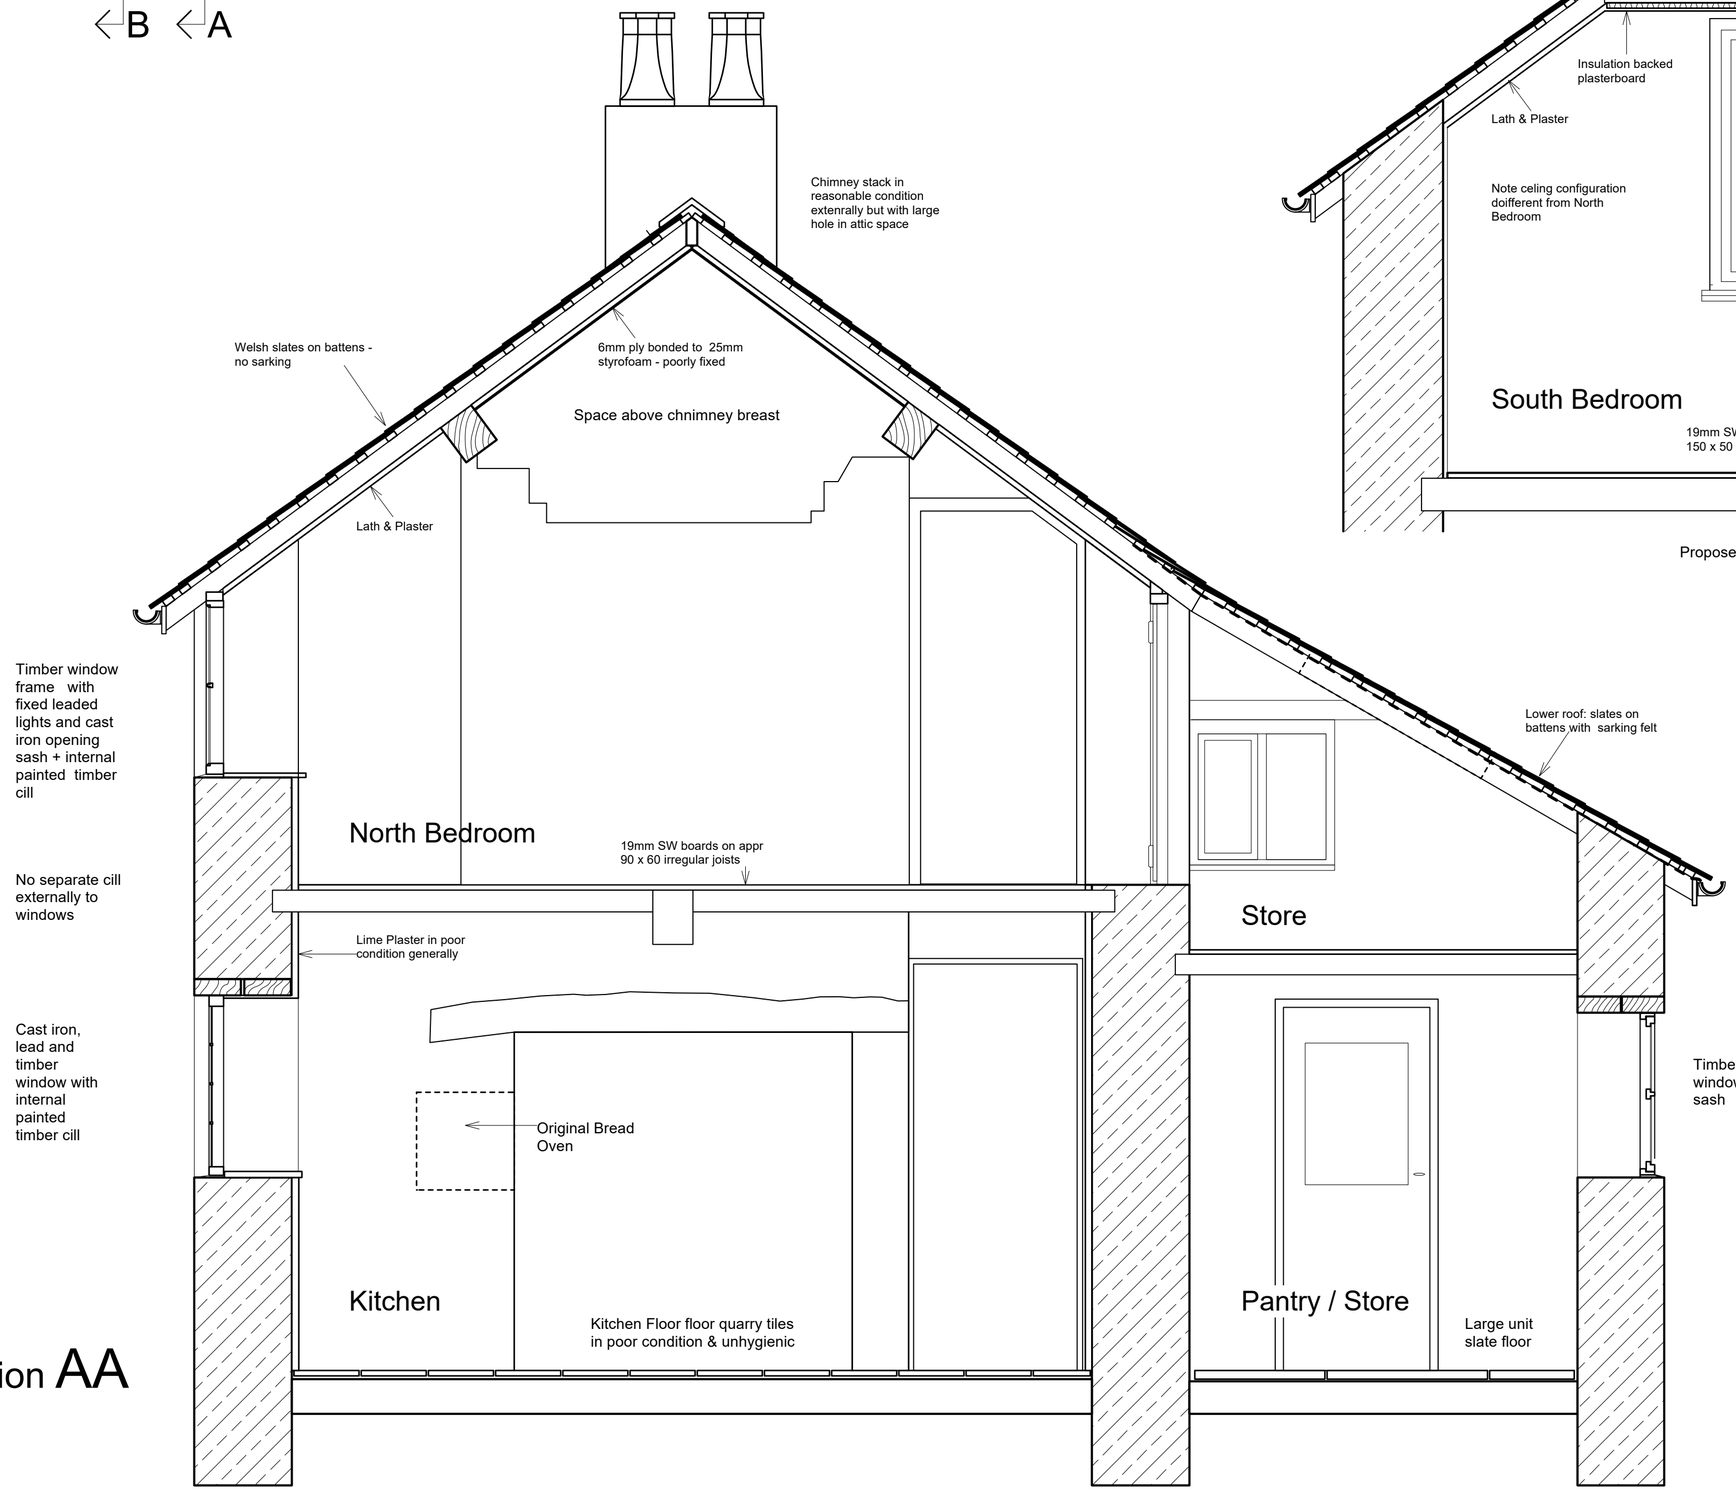

Section AA

NOTES

1: TO BE READ WITH DRAWINGS LL01-LL04

Llangau Llanarmon D C LL20 7LL
Contact : sunand@btopenworld.com 07771 887419

Cottage Cross Sections Existing

Scale 1:20 @A2 Date 20/01/2026

LL 07