
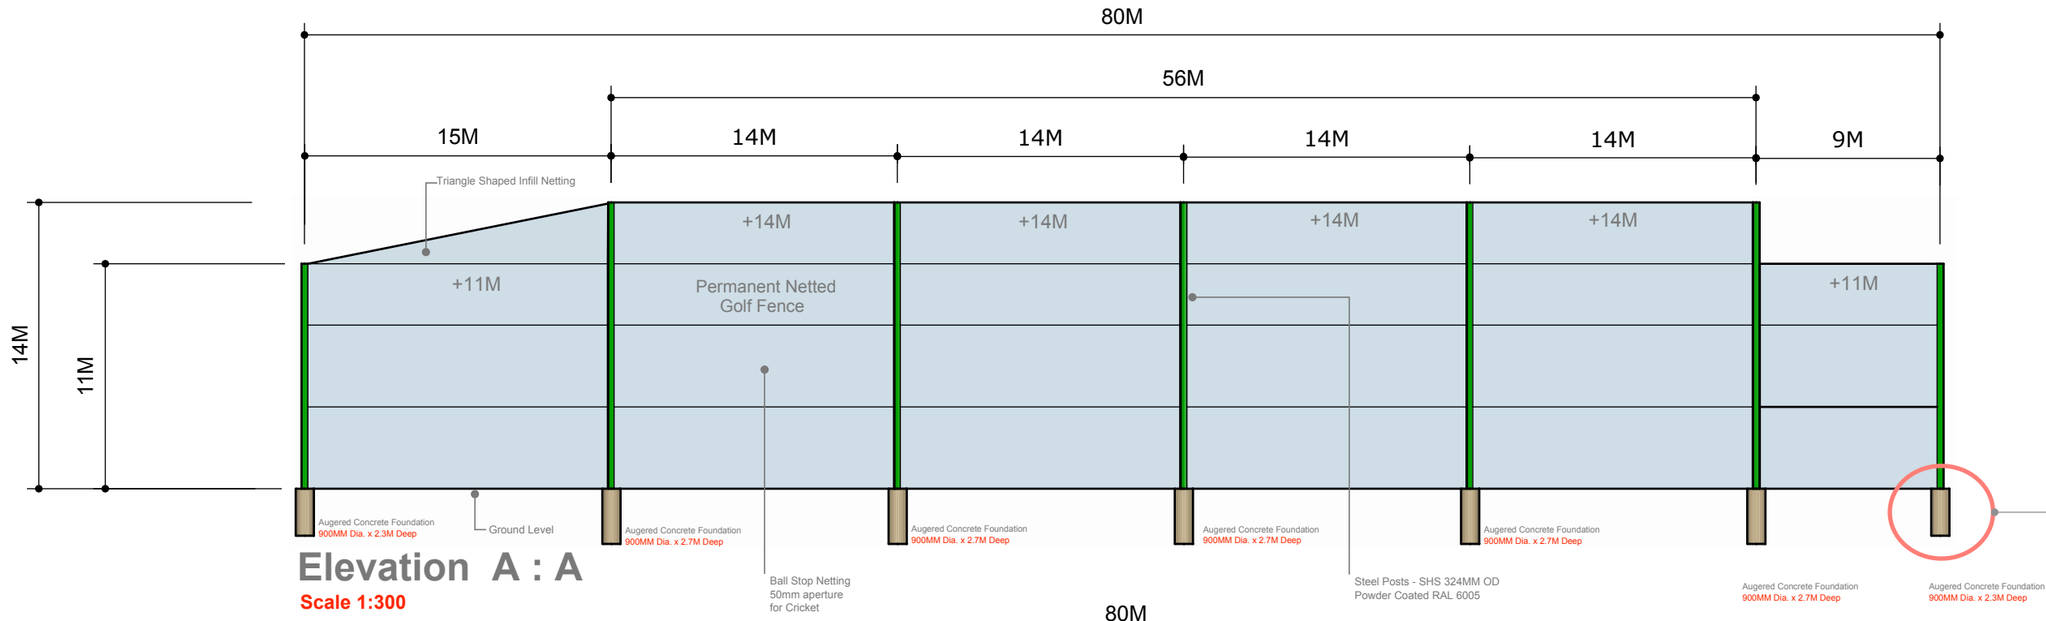



Elevation A : A

Scale 1:300

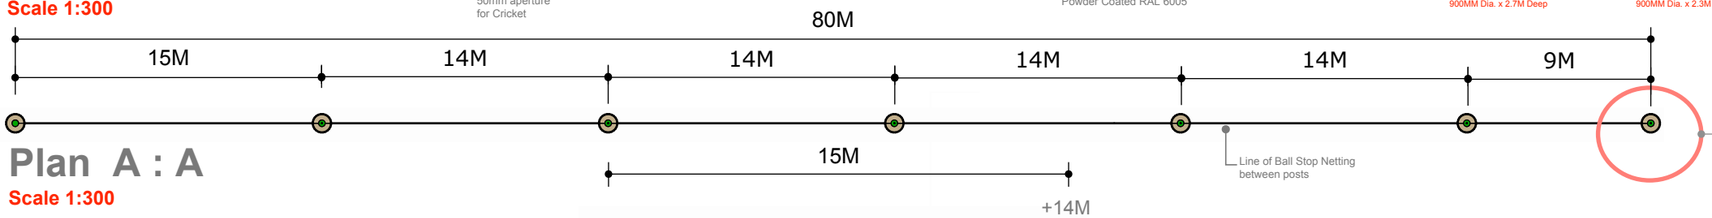

Plan A : A


Scale 1:300

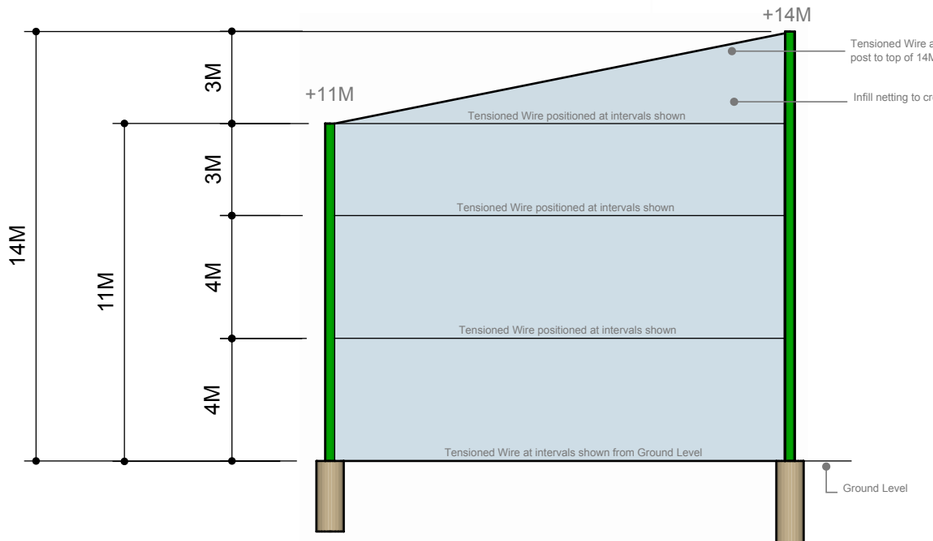

Detail of Triangle Infill Panel and Tension Wires (along Elev. A:A)

Scale 1:200

Ground Work Detail

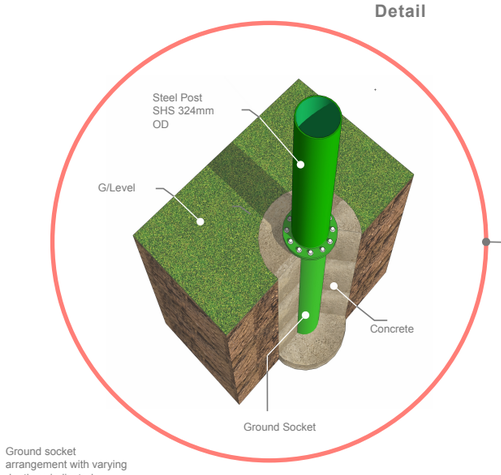

Ground socket arrangement with varying depth as indicated

Drawing Prepared for Llay Welfare Cricket Club by Foresport Fencing UK

Llay Welfare Cricket Club - LL2 0TH

ADDRESS
Nick Hammond
Foresport Fencing Ltd
24 Sturminster Road
BRISTOL
BS14 8AA

CONTACT
t. +44 (0) 117 422 8216

ONLINE
m. foresportfencinguk@gmail.com
w. www.foresportfencing.net

PROJECT
Ball Stop Fencing Proposal

DRAWN BY
Glyn Parry-Jones

Foresport Fencing©

CLIENT
Llay Welfare Cricket Club

ISSUE DATE
09.02.2026

RE - ISSUE

PROJECT NO.
N/A

SCALE
1:300
1:200

© Copyright Material

A 001

A3 Document