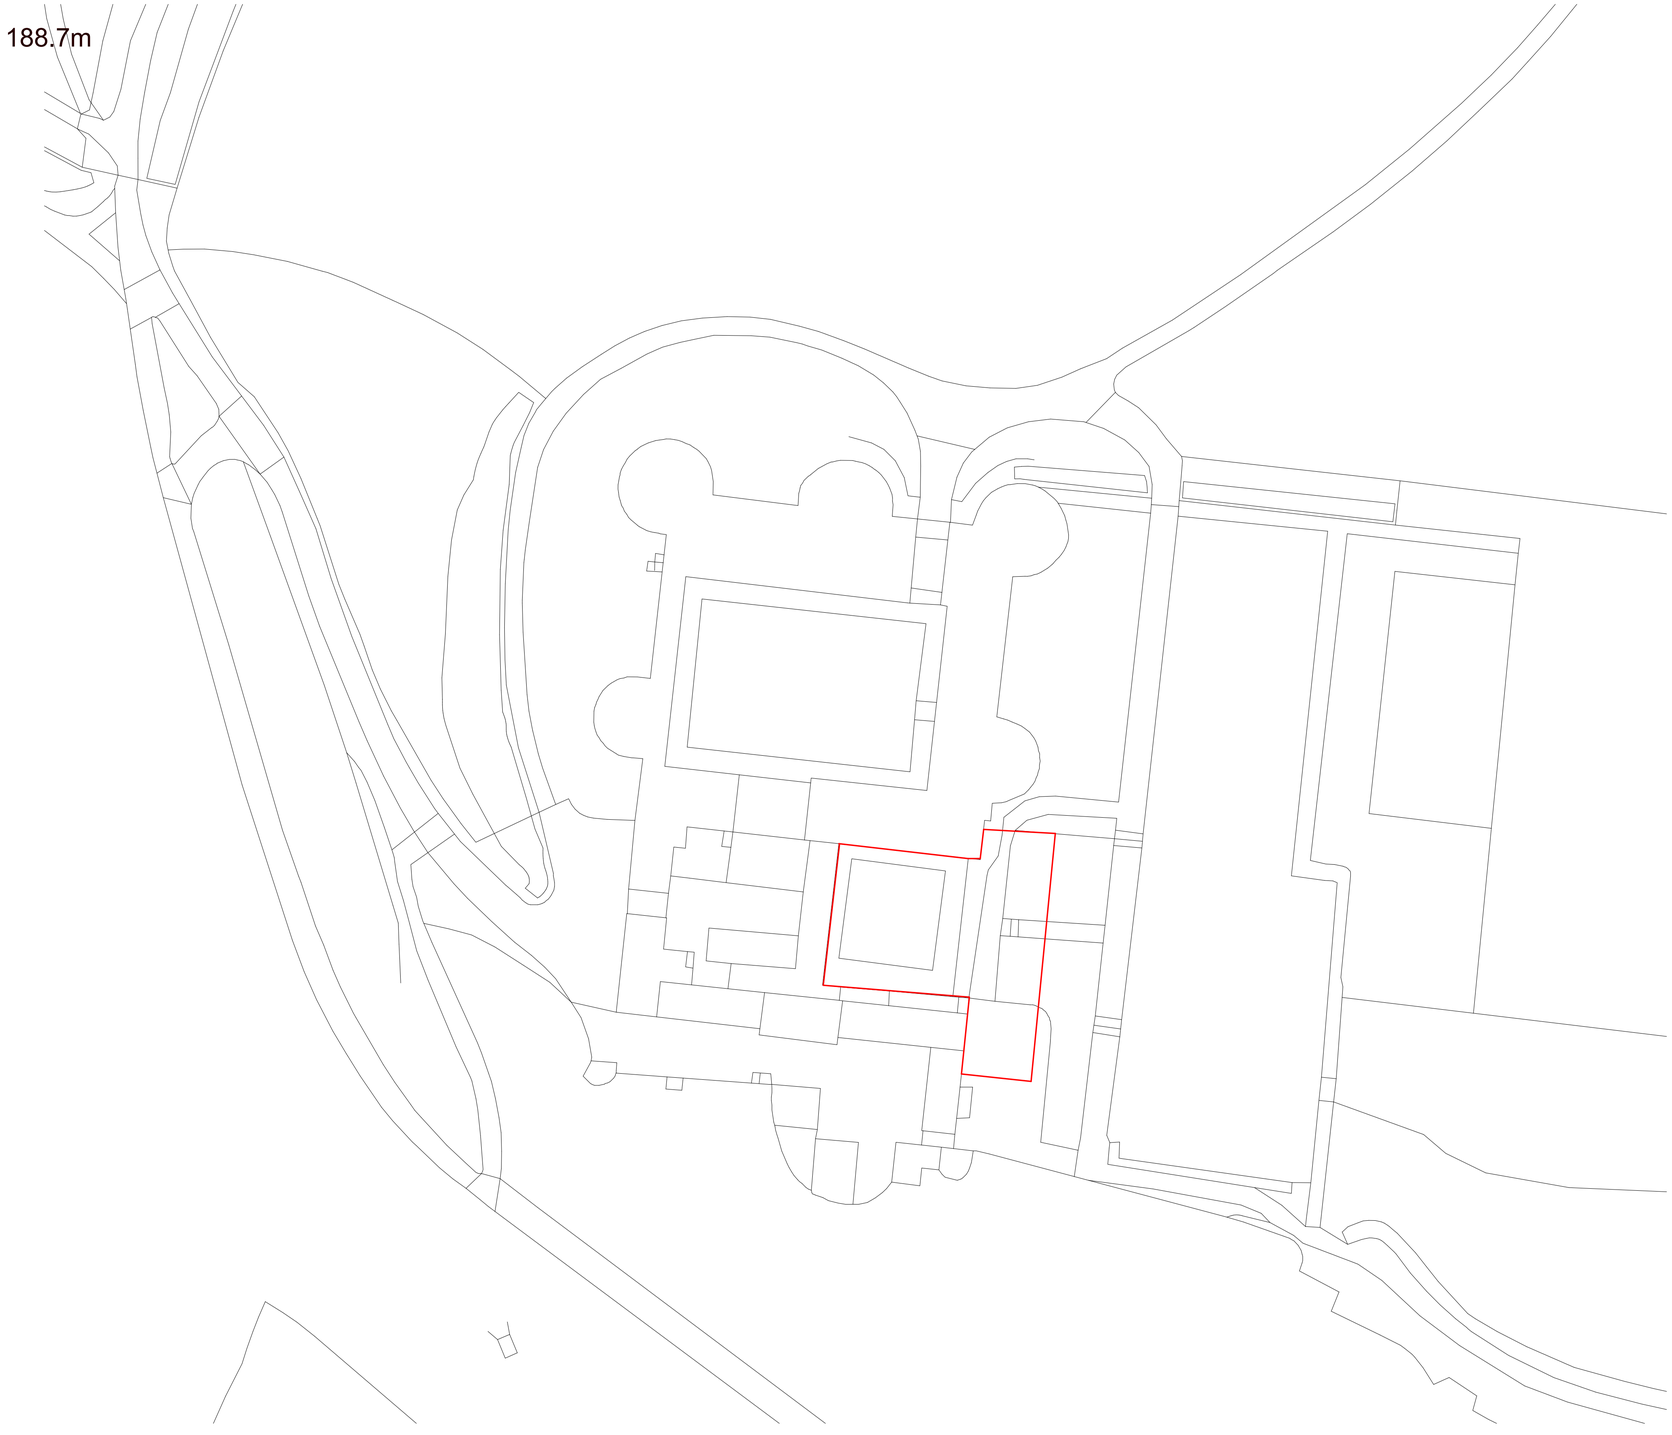


Location Plan

1 : 500

Application Site Boundary

Revisions:

Copyright: All rights reserved. This drawing must not be reproduced without permission. Only the original drawing should be relied upon. Contractors, subcontractors and suppliers must verify all dimensions on site before commencing any work or making any shop drawings. All shop drawings to be submitted to the Architect prior to fabrication. This drawing is to be read in conjunction with the Architect's specification, bills of quantities / schedules, structural, mechanical & electrical drawings and all discrepancies are to be reported to the architect. Do not scale from this drawing. Dimensions are in millimetres unless otherwise stated.

Project :

National Trust Chirk Castle, Chirk, Wrexham, LL14 5AF

HUGHES ARCHITECTS

Drawing Title :

Location Plan

Drawing Status :

Planning

Head Office
29 Broad Street
Newtown
Powys
SY16 2BQ
01686 610311
www.hughesarchitects.co.uk

Scale @ A1 :	Date :	Drawn by :	Checked :
As indicated	**04/09/25**	**MF**	**DH**

Drawing No : **AA076.1. 1.003**

Rev :

Scale 1 - 500 @ A1

5m 10m 15m 20m 25m