
This drawing is COPYRIGHT. It must not be reproduced or disclosed to third parties without our prior permission. Do not scale from this drawing, or, interrogate and use electronic information.

Any discrepancies should be reported immediately.

Any surveyed information incorporated within this drawing cannot be guaranteed as accurate unless confirmed by a fixed dimension. All dimensions are in millimetres unless noted otherwise.

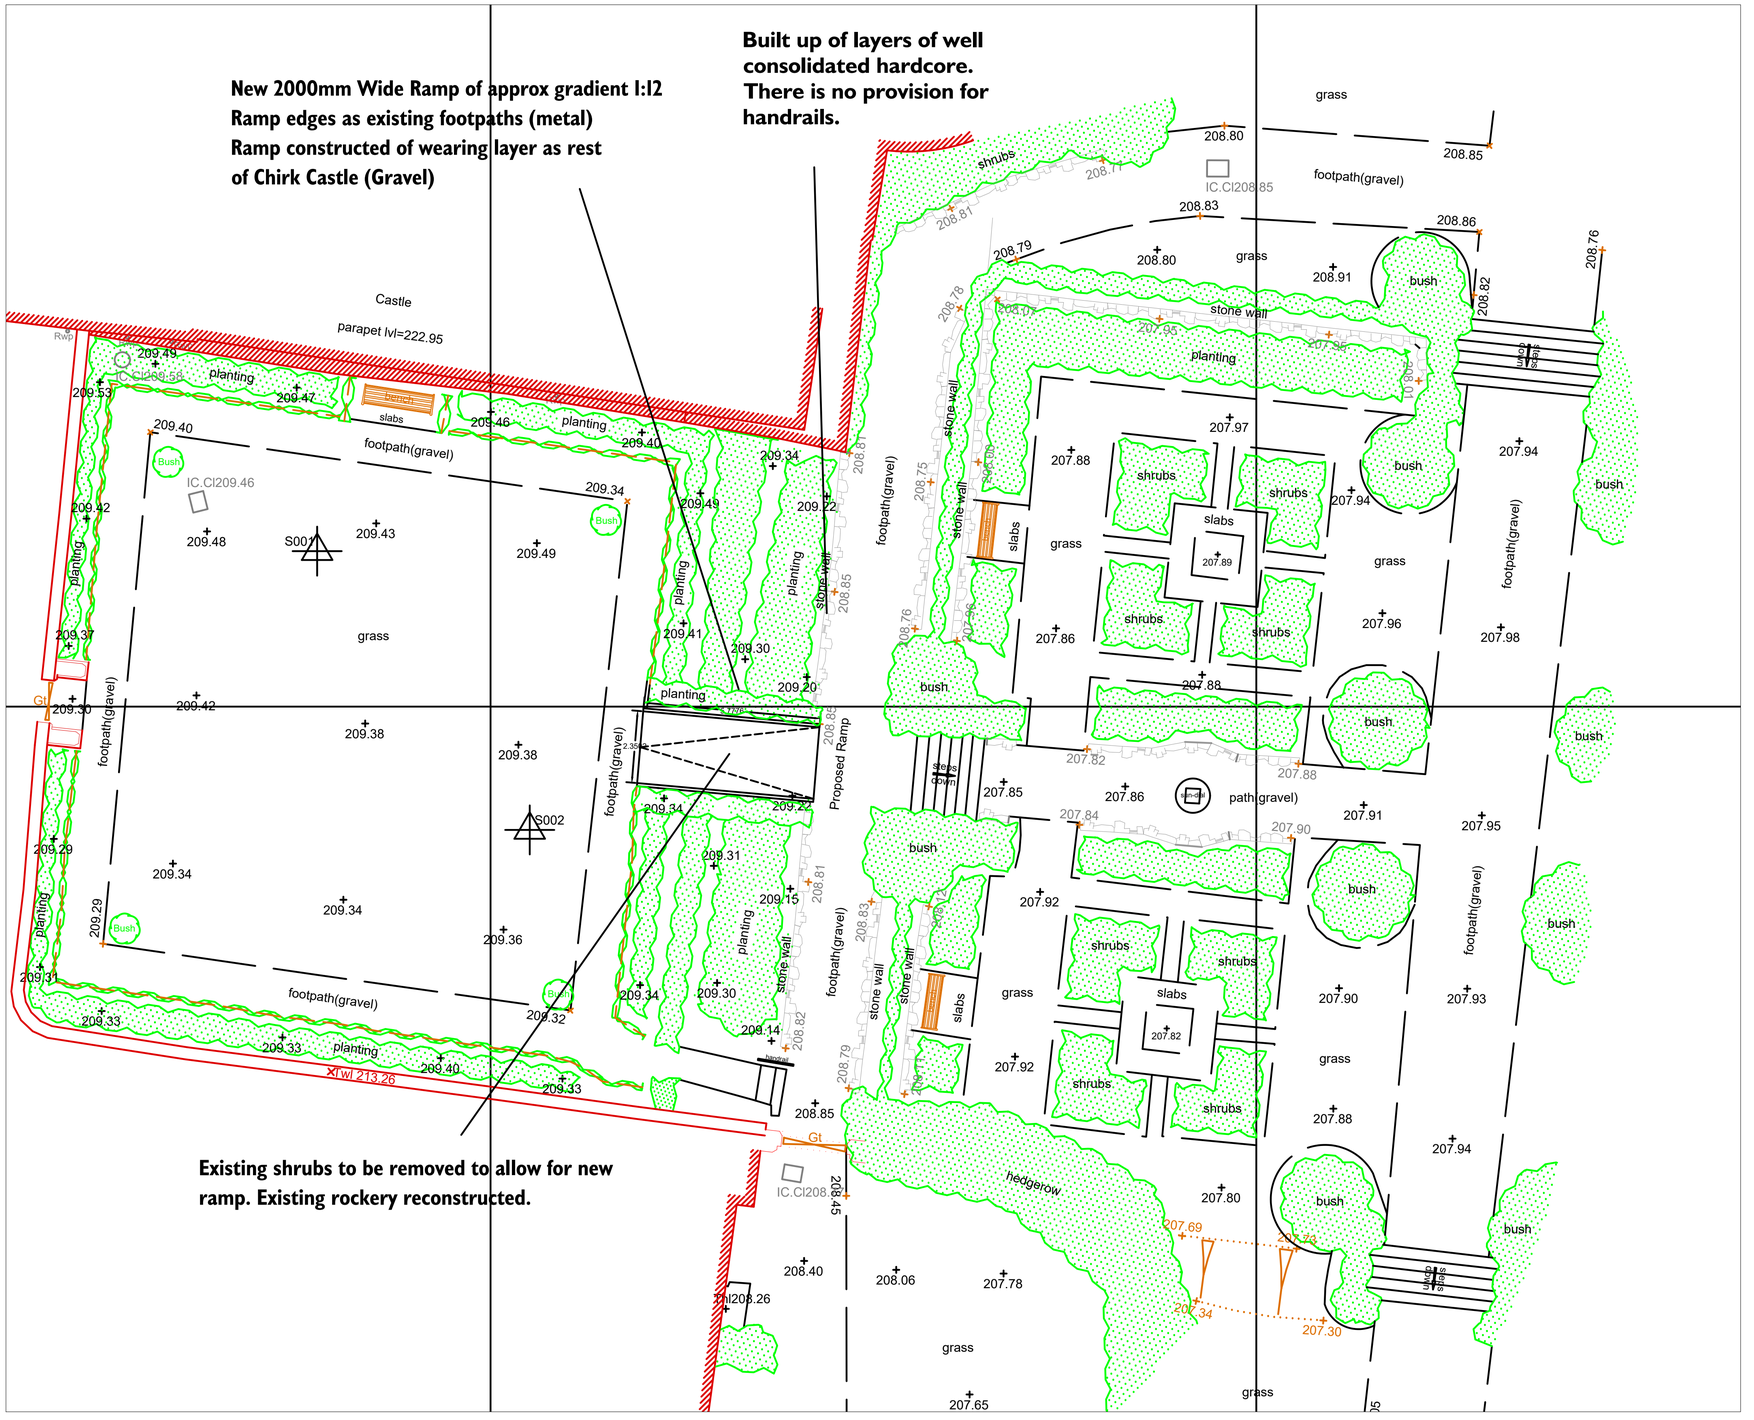

HUGHES ARCHITECTS

Head Office
29 Broad Street
Newtown
Powys
SY16 2BQ
t - 01686 610311
w - www.hughesarchitects.co.uk

Enter revision text if required.

Project :- National Trust Chirk Castle, Chirk, Wrexham, LL14 5AP	
Drawing Status :- Stage 2	Drawing Title :- Proposed Plan
Scale :- 1:100@A1 Date :- 07/10/25	Drawing No :- AA076.1.1.002
Drawn by :- MF Checked :- DH	Rev :- -