

PROPOSED PVAL 001 LOCATION (PLATFORM 1 MAIN ENTRANCE)
Scale 1:20


EXISTING LAYOUT

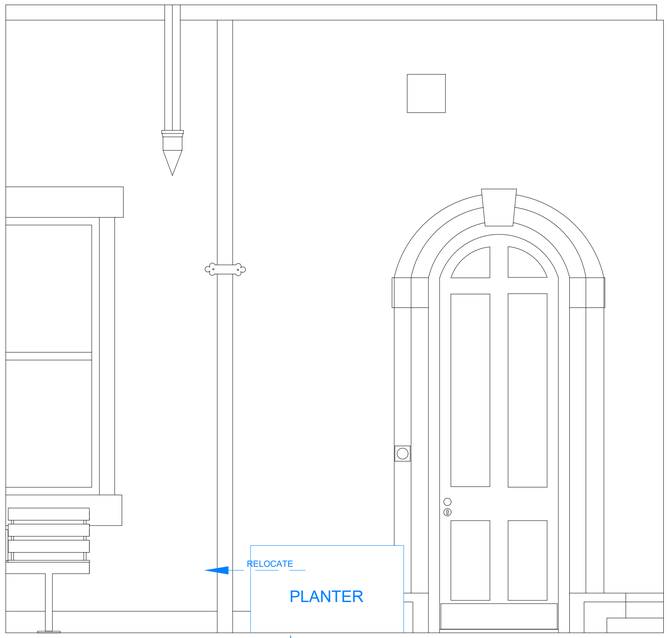

PROPOSED LAYOUT

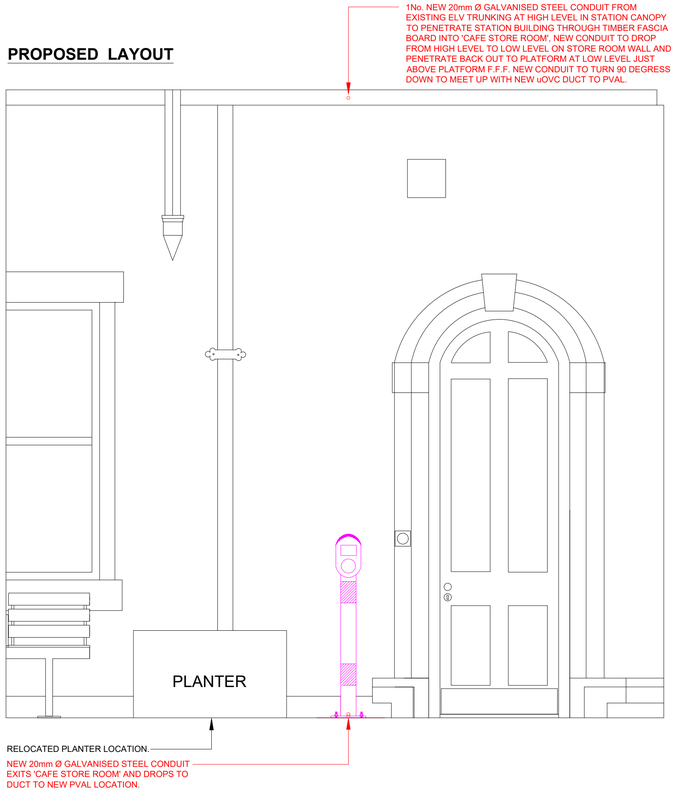


PROPOSED POST MOUNTED PVAL LOCATION HIGHLIGHTED IN YELLOW

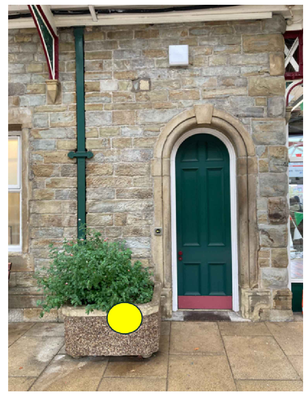


NOTE
CONTRACTOR TO COLOUR MATCH NEW CABLE CONTAINMENT AND FIXINGS TO SURROUNDING SURFACES BY T-WASHING AND PAINTING TO STATION HERITAGE COLOURS (E.G. GARDENIA AND HOLLY GREEN - RAL COLOURS TO BE SUPPLIED BY TFW)

PROPOSED PVAL 002 LOCATION (PLATFORM 1 NIGHT GATE ENTRANCE)
Scale 1:20

PROPOSED LAYOUT

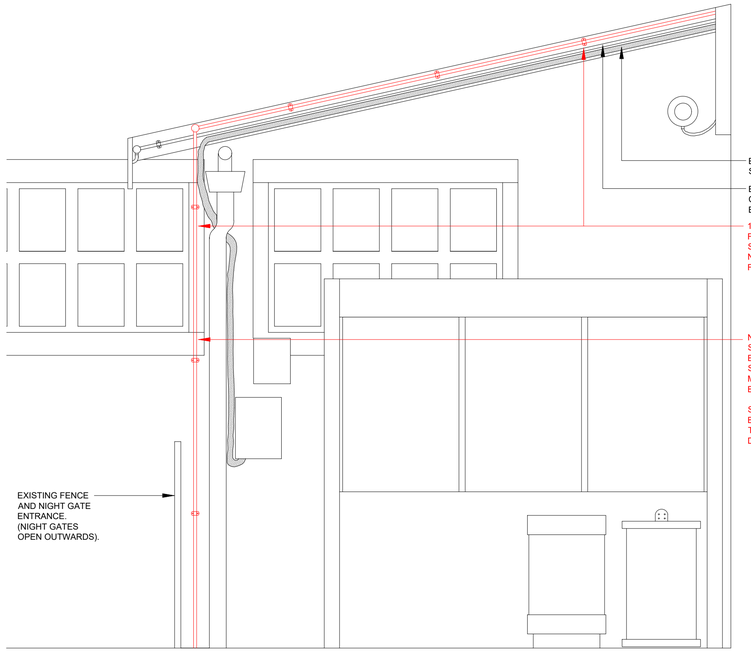

PROPOSED POST MOUNTED PVAL LOCATION HIGHLIGHTED IN YELLOW

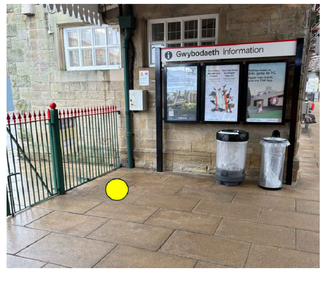

NOTE
CONTRACTOR TO COLOUR MATCH NEW CABLE CONTAINMENT AND FIXINGS TO SURROUNDING SURFACES BY T-WASHING AND PAINTING TO STATION HERITAGE COLOURS (E.G. GARDENIA AND HOLLY GREEN - RAL COLOURS TO BE SUPPLIED BY TFW)

THE CONTENTS OF THIS DRAWING ARE STRICTLY COPYRIGHT OF VITEC WEBBER LENIHAN CONSULTING ENGINEERS. THE CONTENTS OF THIS DRAWING MAY NOT TO BE ALTERED, REPRODUCED OR USED FOR ANY PURPOSE OTHER THAN THE CONTRACT WORKS FOR WHICH IT IS ISSUED WITHOUT WRITTEN PERMISSION.

WARNING DO NOT SCALE FROM THIS DRAWING. VERIFY ALL DIMENSIONS AND STRUCTURAL DETAILS ON SITE.

GENERAL NOTES:

REFER TO DRAWINGS 5159-VIT-DRG-WRX-PVAL-000001 FOR GENERAL NOTES.

REFERENCE	DESCRIPTION
	INDICATES NEW / PROPOSED.
	INDICATES EXISTING TO BE RELOCATED.
	INDICATES EXISTING TO BE REMOVED.
	INDICATES EXISTING TO REMAIN.
	INDICATES WORKS BY OTHERS.

THIS DRAWING IS TO BE PRINTED IN COLOUR

Rev.	Drawn	App	Date	Description
B03	SD	ME	18/02/2026	Landlords Consent (powder coating amended to t-washed and painted)
B02	SD	ME	16/02/2026	Landlords Consent (paint colours added, plus s/s conduit fixings into mortar joints).
B01	SD	ME	17/12/2025	Landlords Consent
P02	SD	ME	08/12/2025	Preliminary Issue TFW for review and comment. CGR comments captured.
P01	SP	ME	24/11/2025	Preliminary Issue.

Drawing Status

LANDLORDS CONSENT

Client

centregreat rail

TRAFNIDIAETH CYMRU TRANSPORT FOR WALES

Project:

PVAL SCHEME
WREXHAM GENERAL STATION

Drawing Title:

ELECTRICAL ENGINEERING
PROPOSED CABLE CONTAINMENT ELEVATIONS AND PVAL LOCATIONS

Designed	Steve Preece	Signed	Date 18/02/2026
Drawn	Steve Preece	Signed	Date 18/02/2026
Checked	Shaun Davies	Signed	Date 18/02/2026
Approved	Geraint Harris	Signed	Date 18/02/2026

Original Scale: As Shown — Original Size: A1

vitec
www.vitecconsult.com

Project No.: 21015-CGR-WLS-WRX-DRG-PVAL-000002 — Rev.: B03