
Wynnstay View, Browns Lane

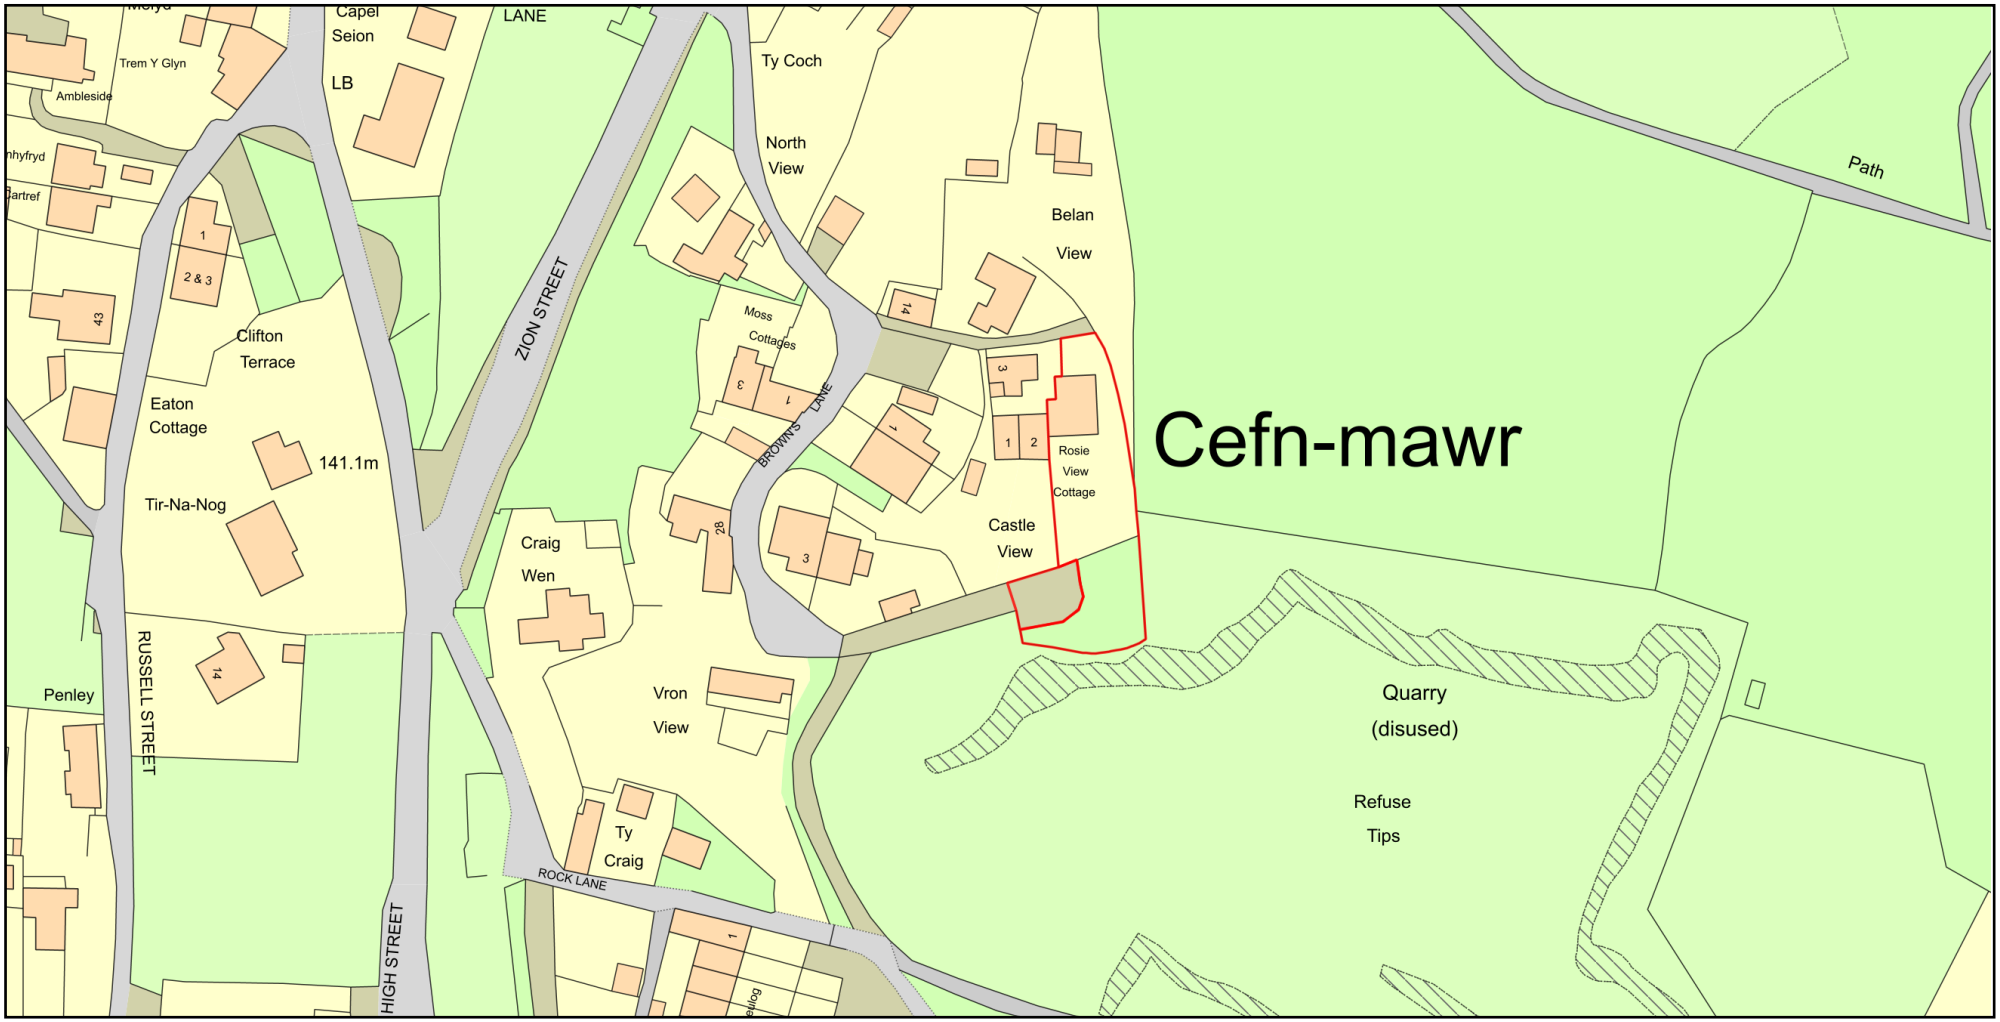

ReQuestaPlan

Plan Produced for: Liam Fatica

Date Produced: 12 Jan 2026

Plan Reference Number: TQRQM26012121904321

Scale: 1:1250 @ A4

© Crown copyright and database rights 2025 OS 100042766