
Wynnstay View, Browns Lane

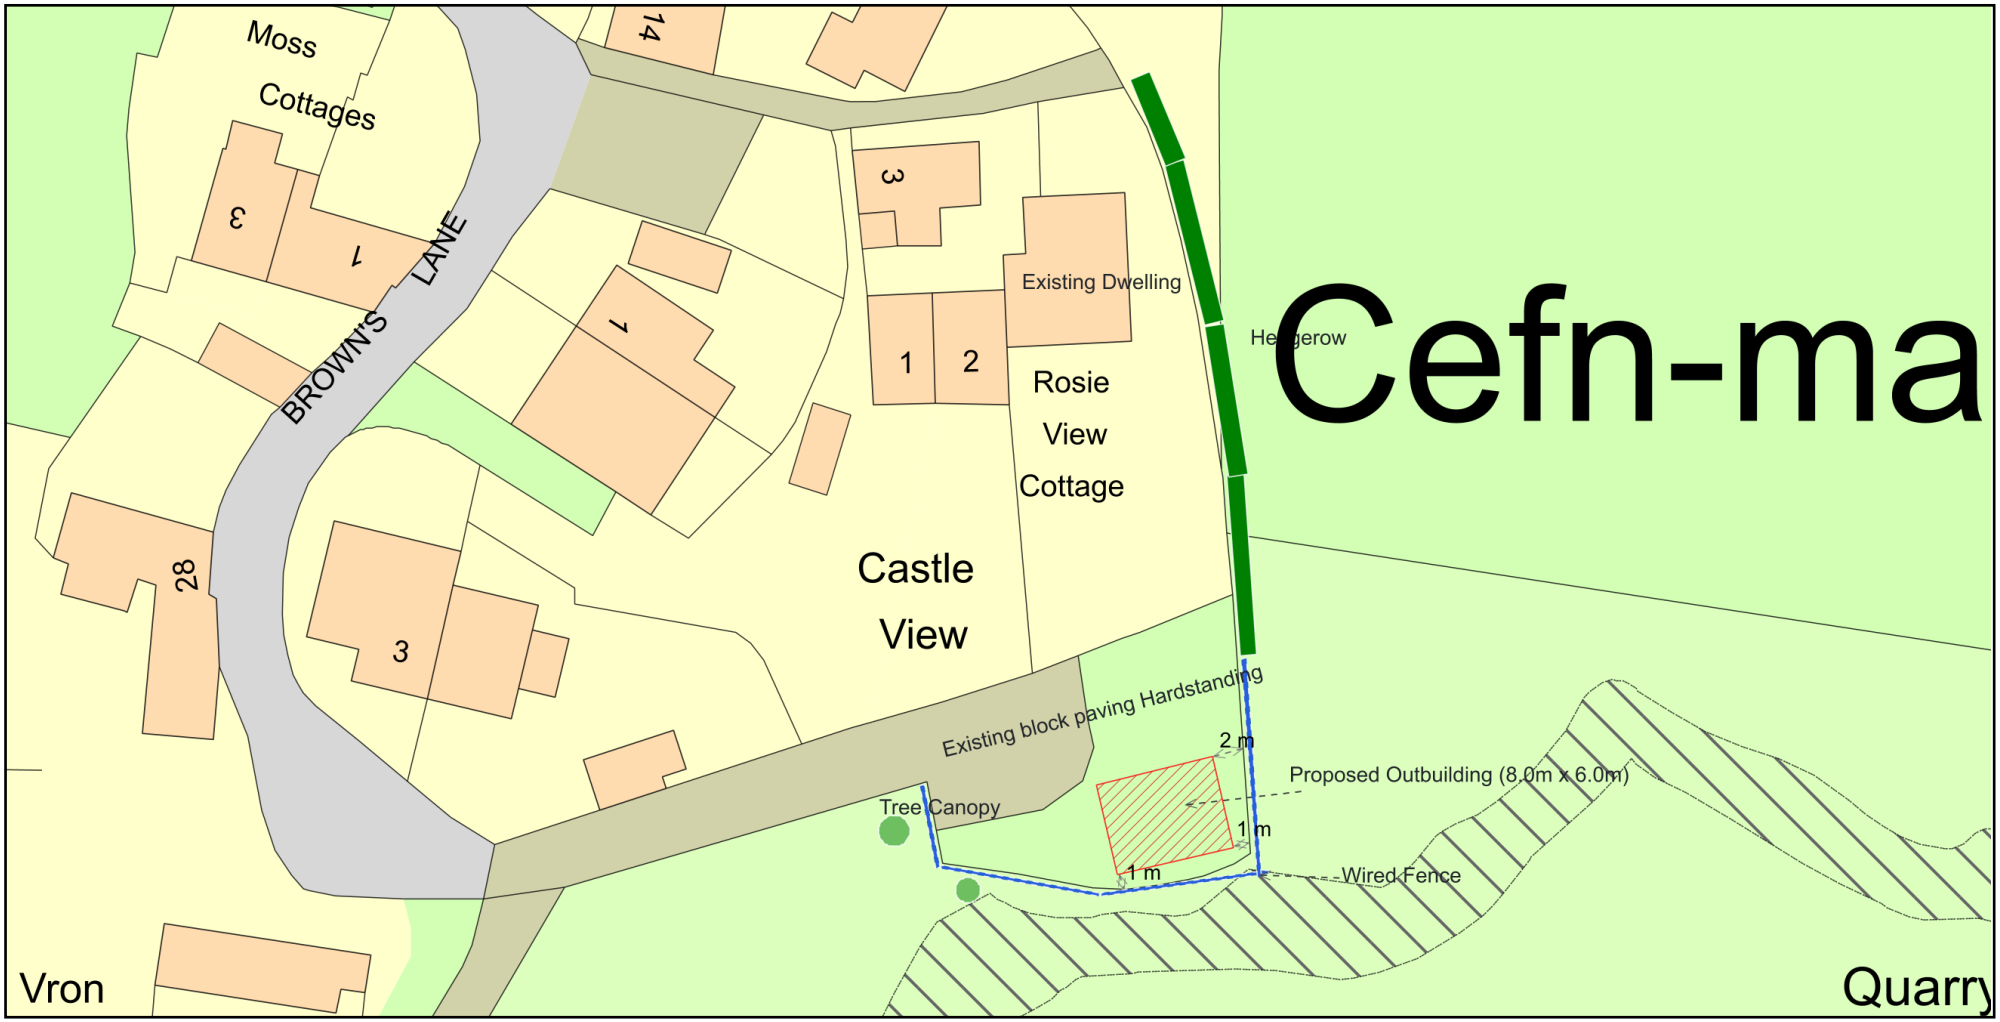

ReQuestaPlan

Plan Produced for: Liam Fatica

Date Produced: 23 Feb 2026

Plan Reference Number: TQRQM26054143621069

Scale: 1:500 @ A4

© Crown copyright and database rights 2025 OS 100042766