

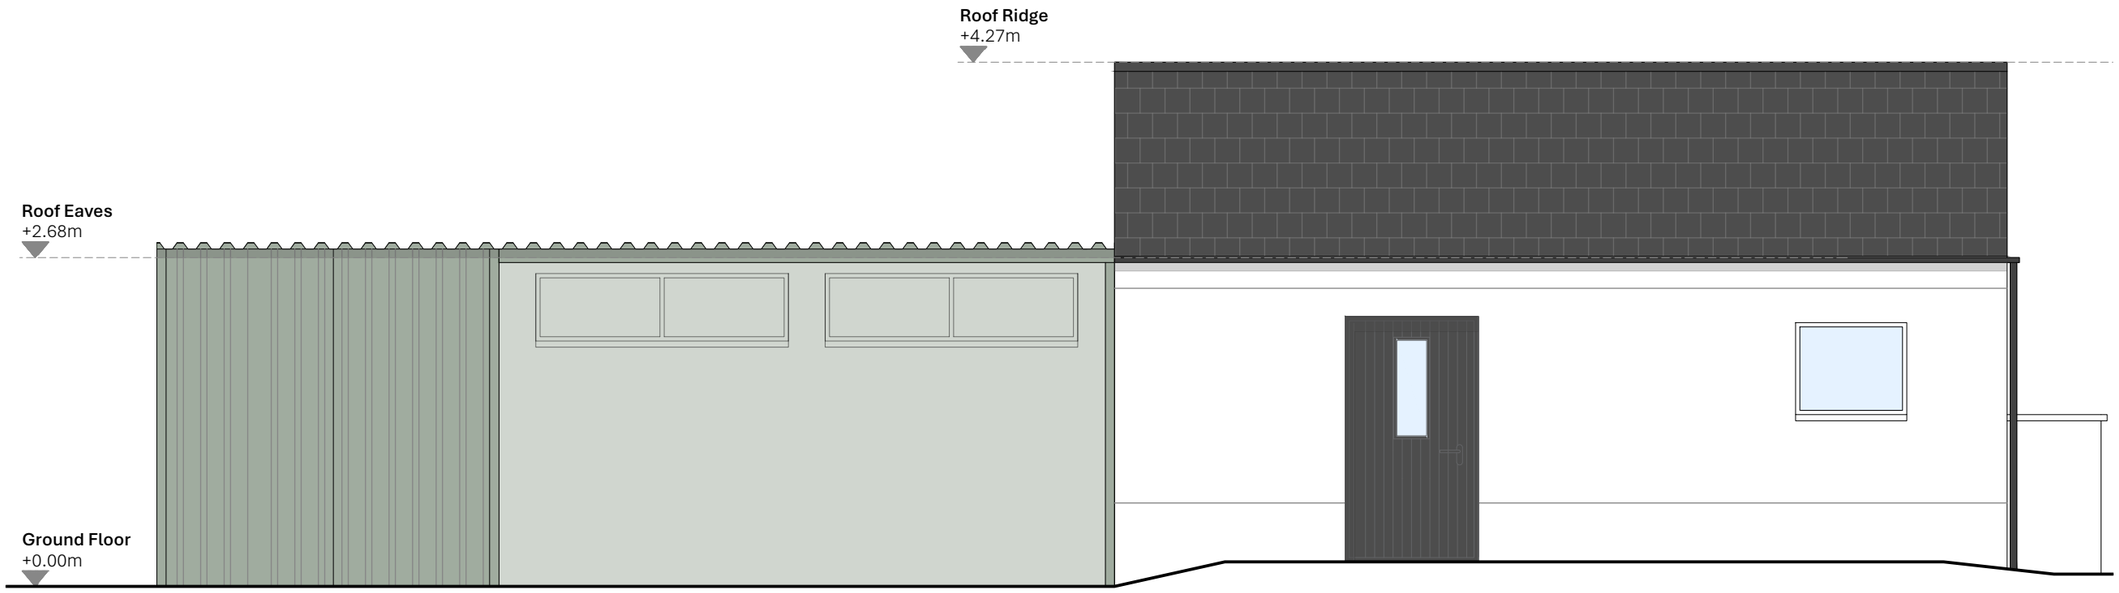


Elevation A

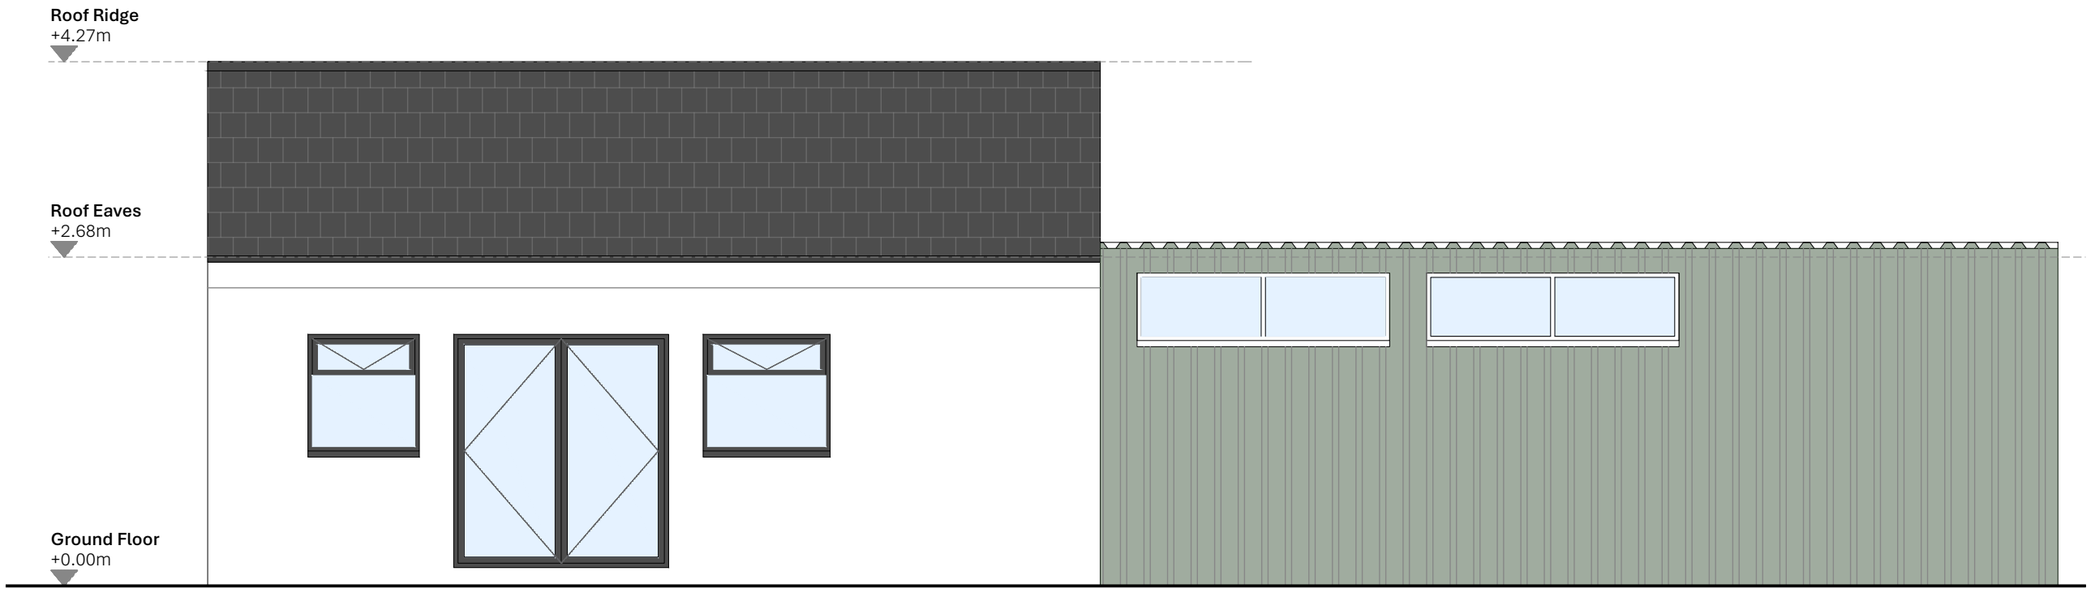

Elevation B

Site Location Plan 1:2500

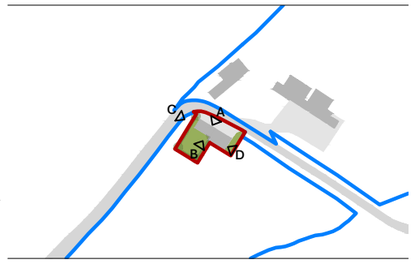

Drawing Key

- Render Finish
- Roof Tile
- uPVC Window/Door
- uPVC Rainwater Goods
- Stone Roof Fascia

Project. Greenway, Grange Road, Whitchurch, SY13 3DR

Drawing No. A010 | Revision. P02

Scale. 1:50 | Paper Size. A3 | 12.02.2026

Proposed Barn Elevations 1 of 2

Clwydian Planning