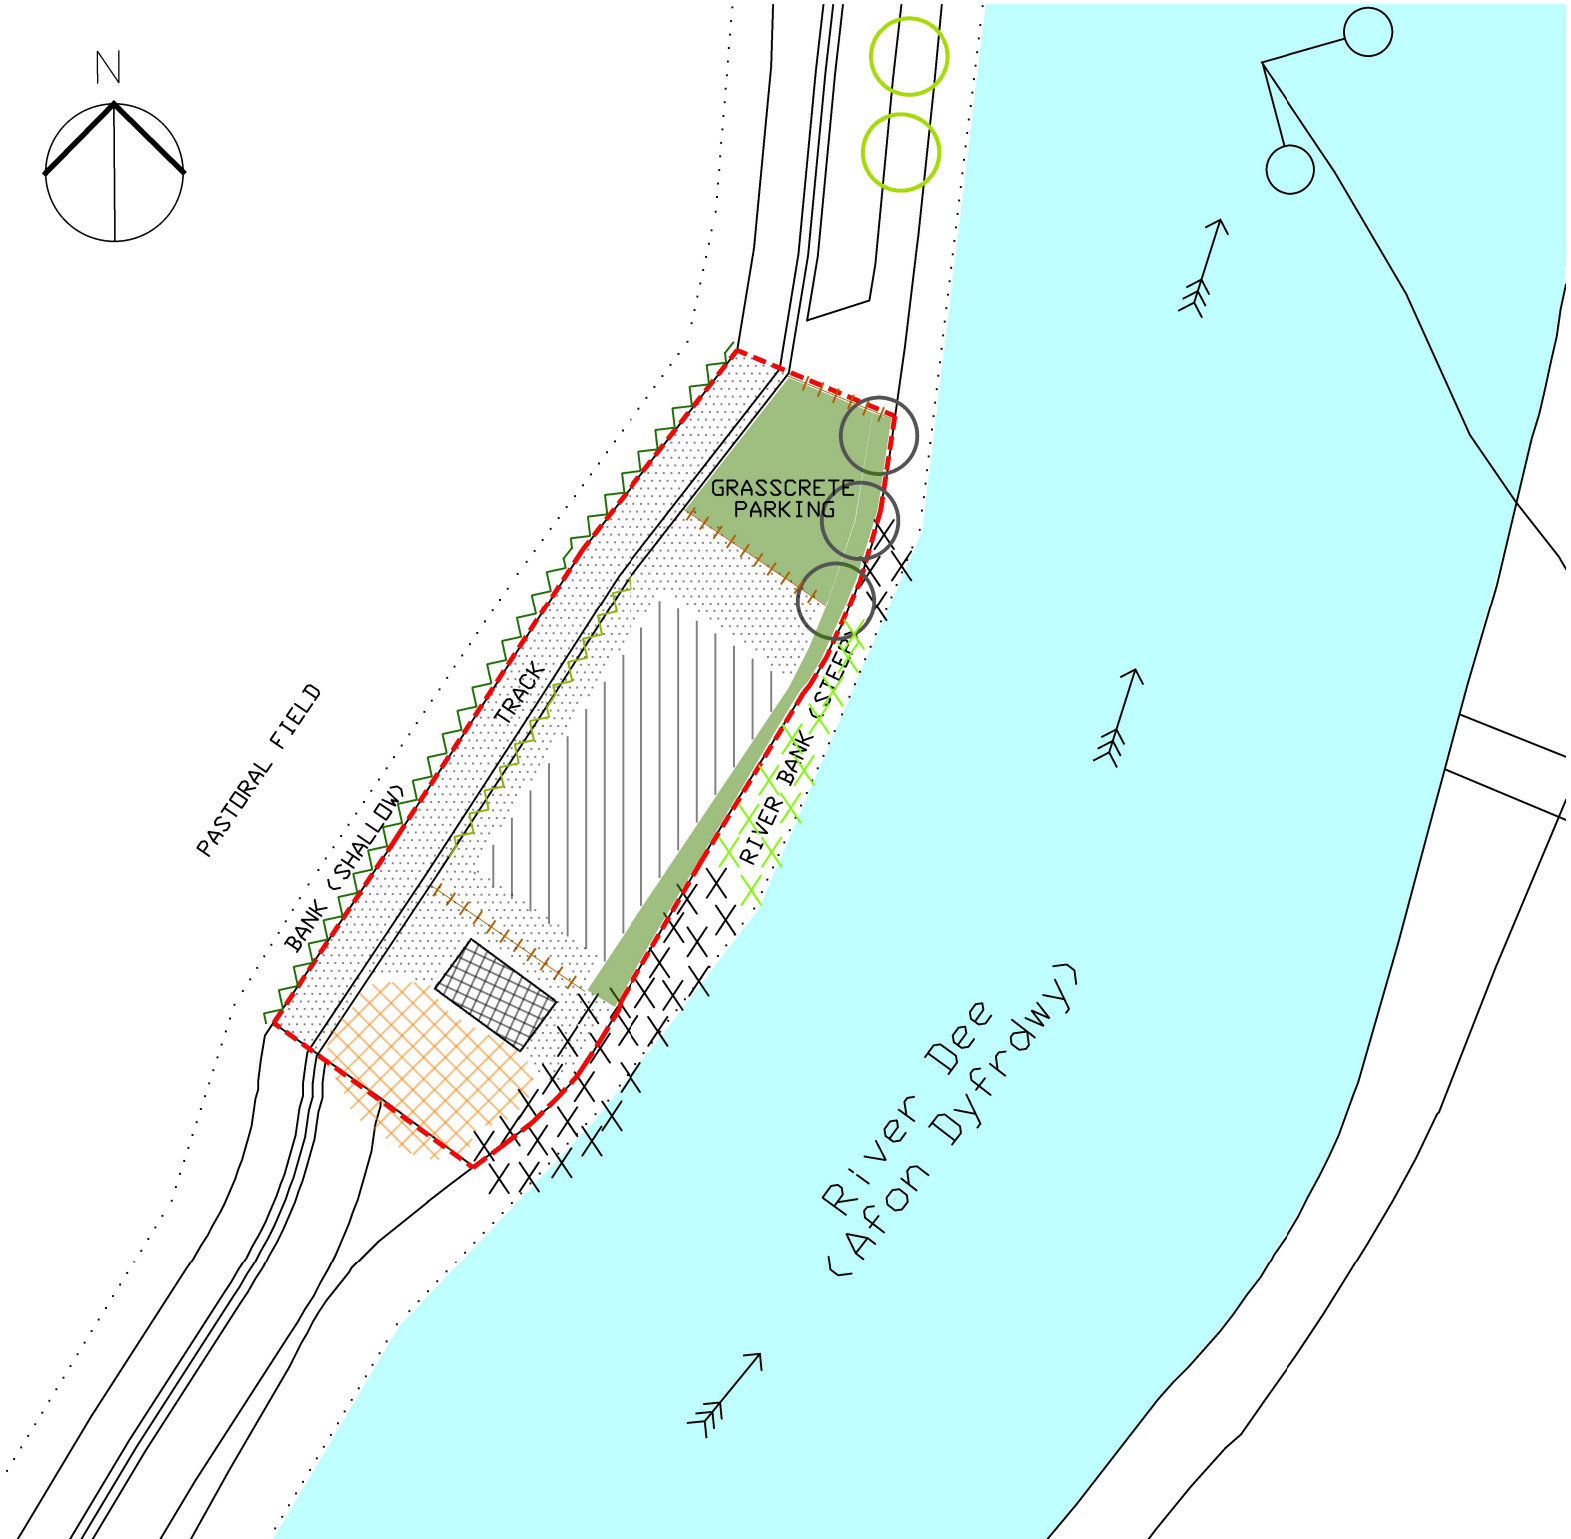


KEY

- INDICATIVE SITE BOUNDARY
- PROPOSED MIXED NATIVE SPECIES HEDGE
- PROPOSED LOW GROWING NATIVE SPECIES HEDGE
- RETAINED INDIVIDUAL TREE
- PROPOSED INDIVIDUAL TREE
- HARDSTANDING/LODGE
- STRUCTURE (LOCK UP)
- AMENITY GRASS
- BARE GROUND (GRAVEL)
- EXISTING INTRODUCED SHRUB (BAMBOO)
- RETAINED SCRUB (WILLOW)
- PROPOSED SCRUB (WILLOW)
- RIVER DEE
- FENCE

Project

LAND AT ALMERE FARM, ROSSETT LL12 0BY

Drawing Title

Green Infrastructure - Plan

Drawn By DK 17/11/24 REV_A

Updated DK 23/02/26 REV_B
To accommodate required parking

Survey Date N/A

Scale 1:400@A4

Drawing No

LEL_LL120BY_GI_2024_REV B