

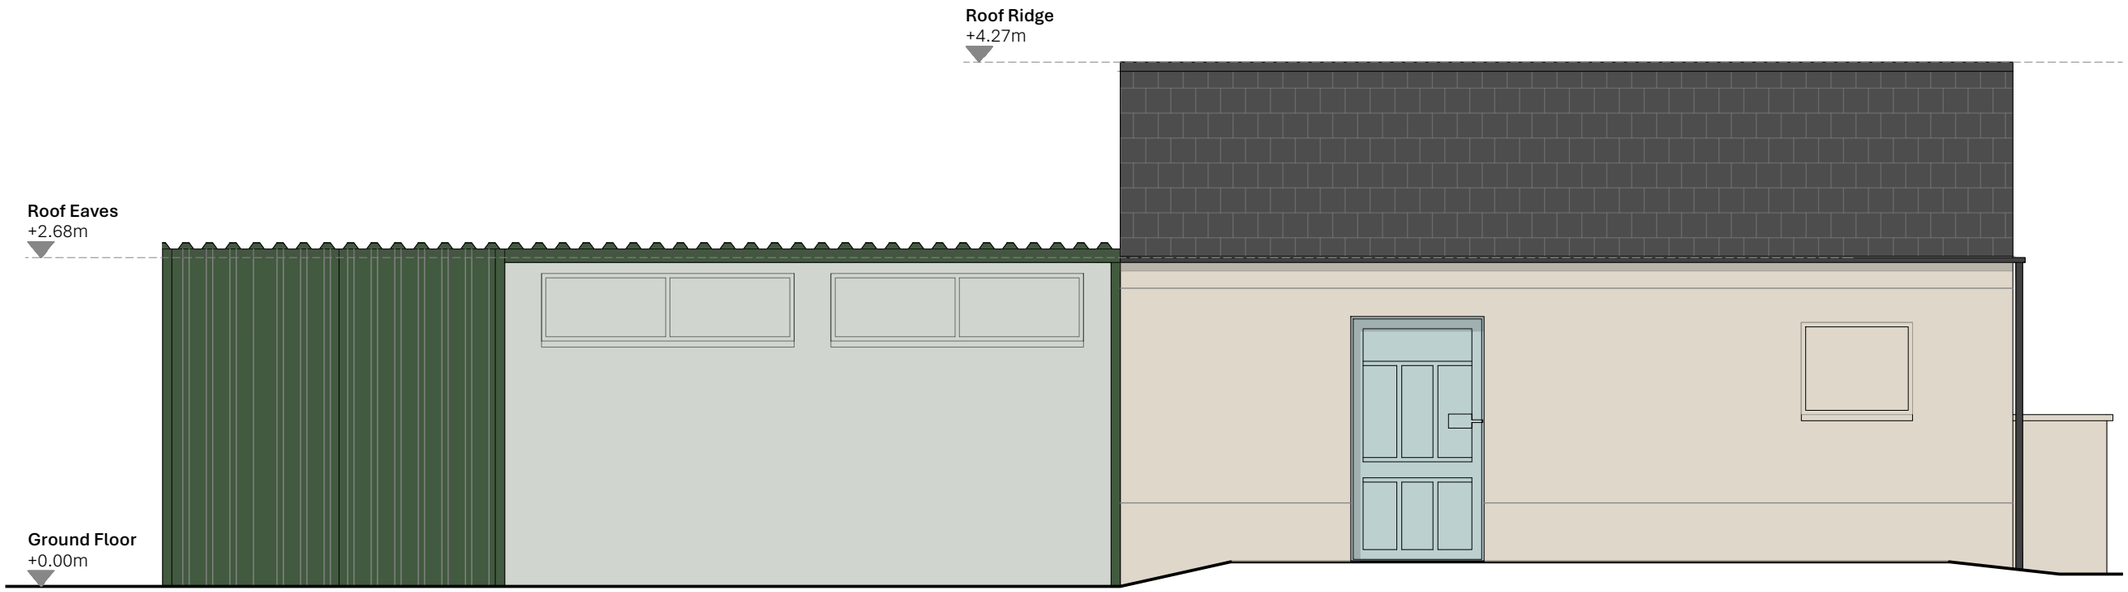


Elevation A

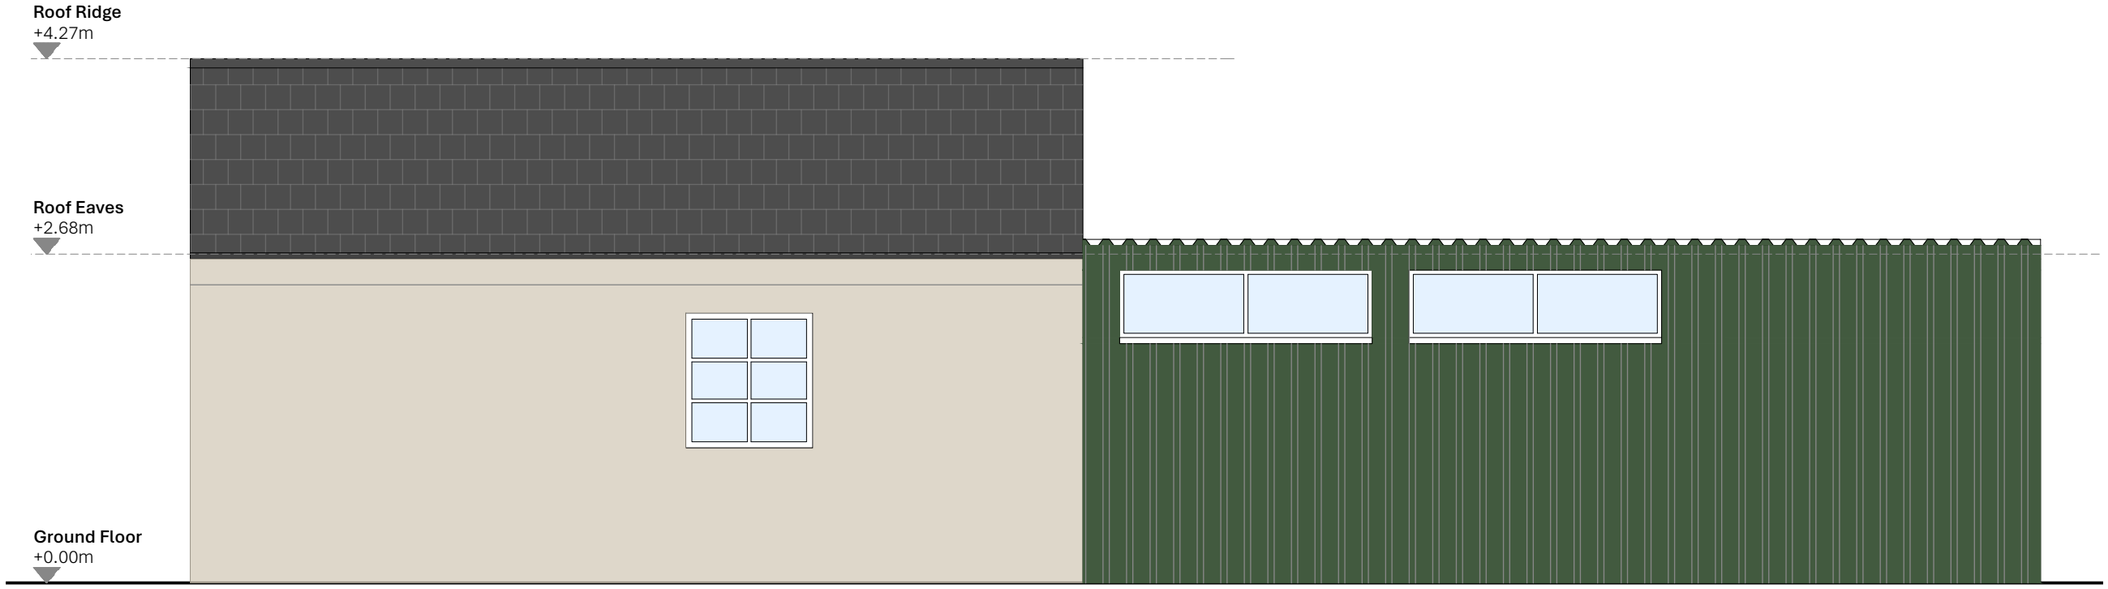

Elevation B

Site Location Plan 1:2500

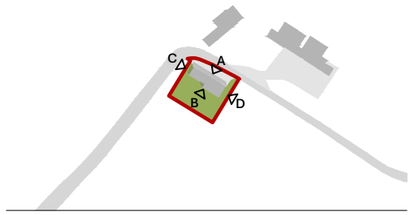

Drawing Key

- Render Finish
- Roof Tile
- Metal Container
- Timber Door
- Stone Roof Fascia

Project. Greenway, Grange Road, Whitchurch, SY13 3DR

Drawing No. A007 | Revision. P01

Scale. 1:50 | Paper Size. A3 | 02.12.2025

Existing Barn Elevations 1 of 2

Clwydian Planning