
Location Plan

Site Address: **B And Q Supermarket, Diy Store, Berse Road, Wrexham, LL11 2BL**

Date Produced: **25-Feb-2026**

Scale: **1:1250 @A4**

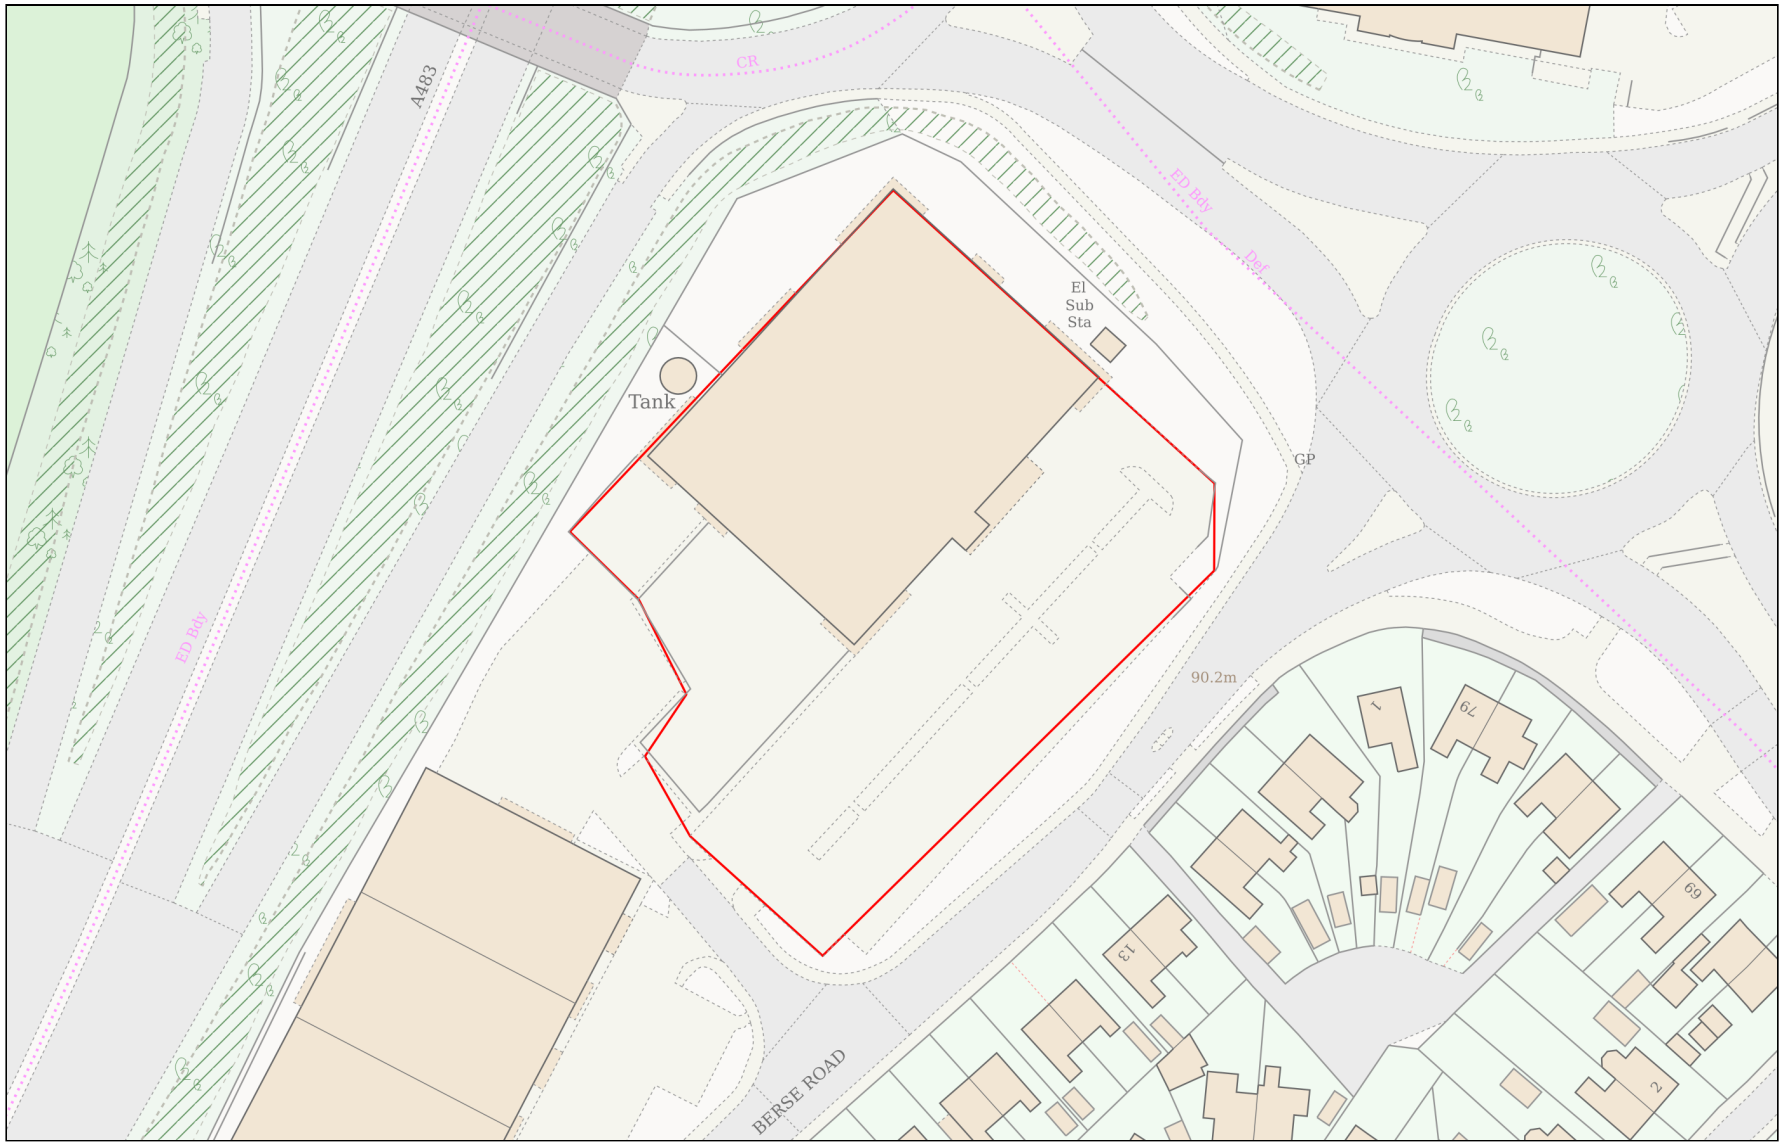

Planning Portal Reference: **PP-14733911v1**

Powered By TerraQuest

© Crown copyright and database rights 2026 OS 100042766