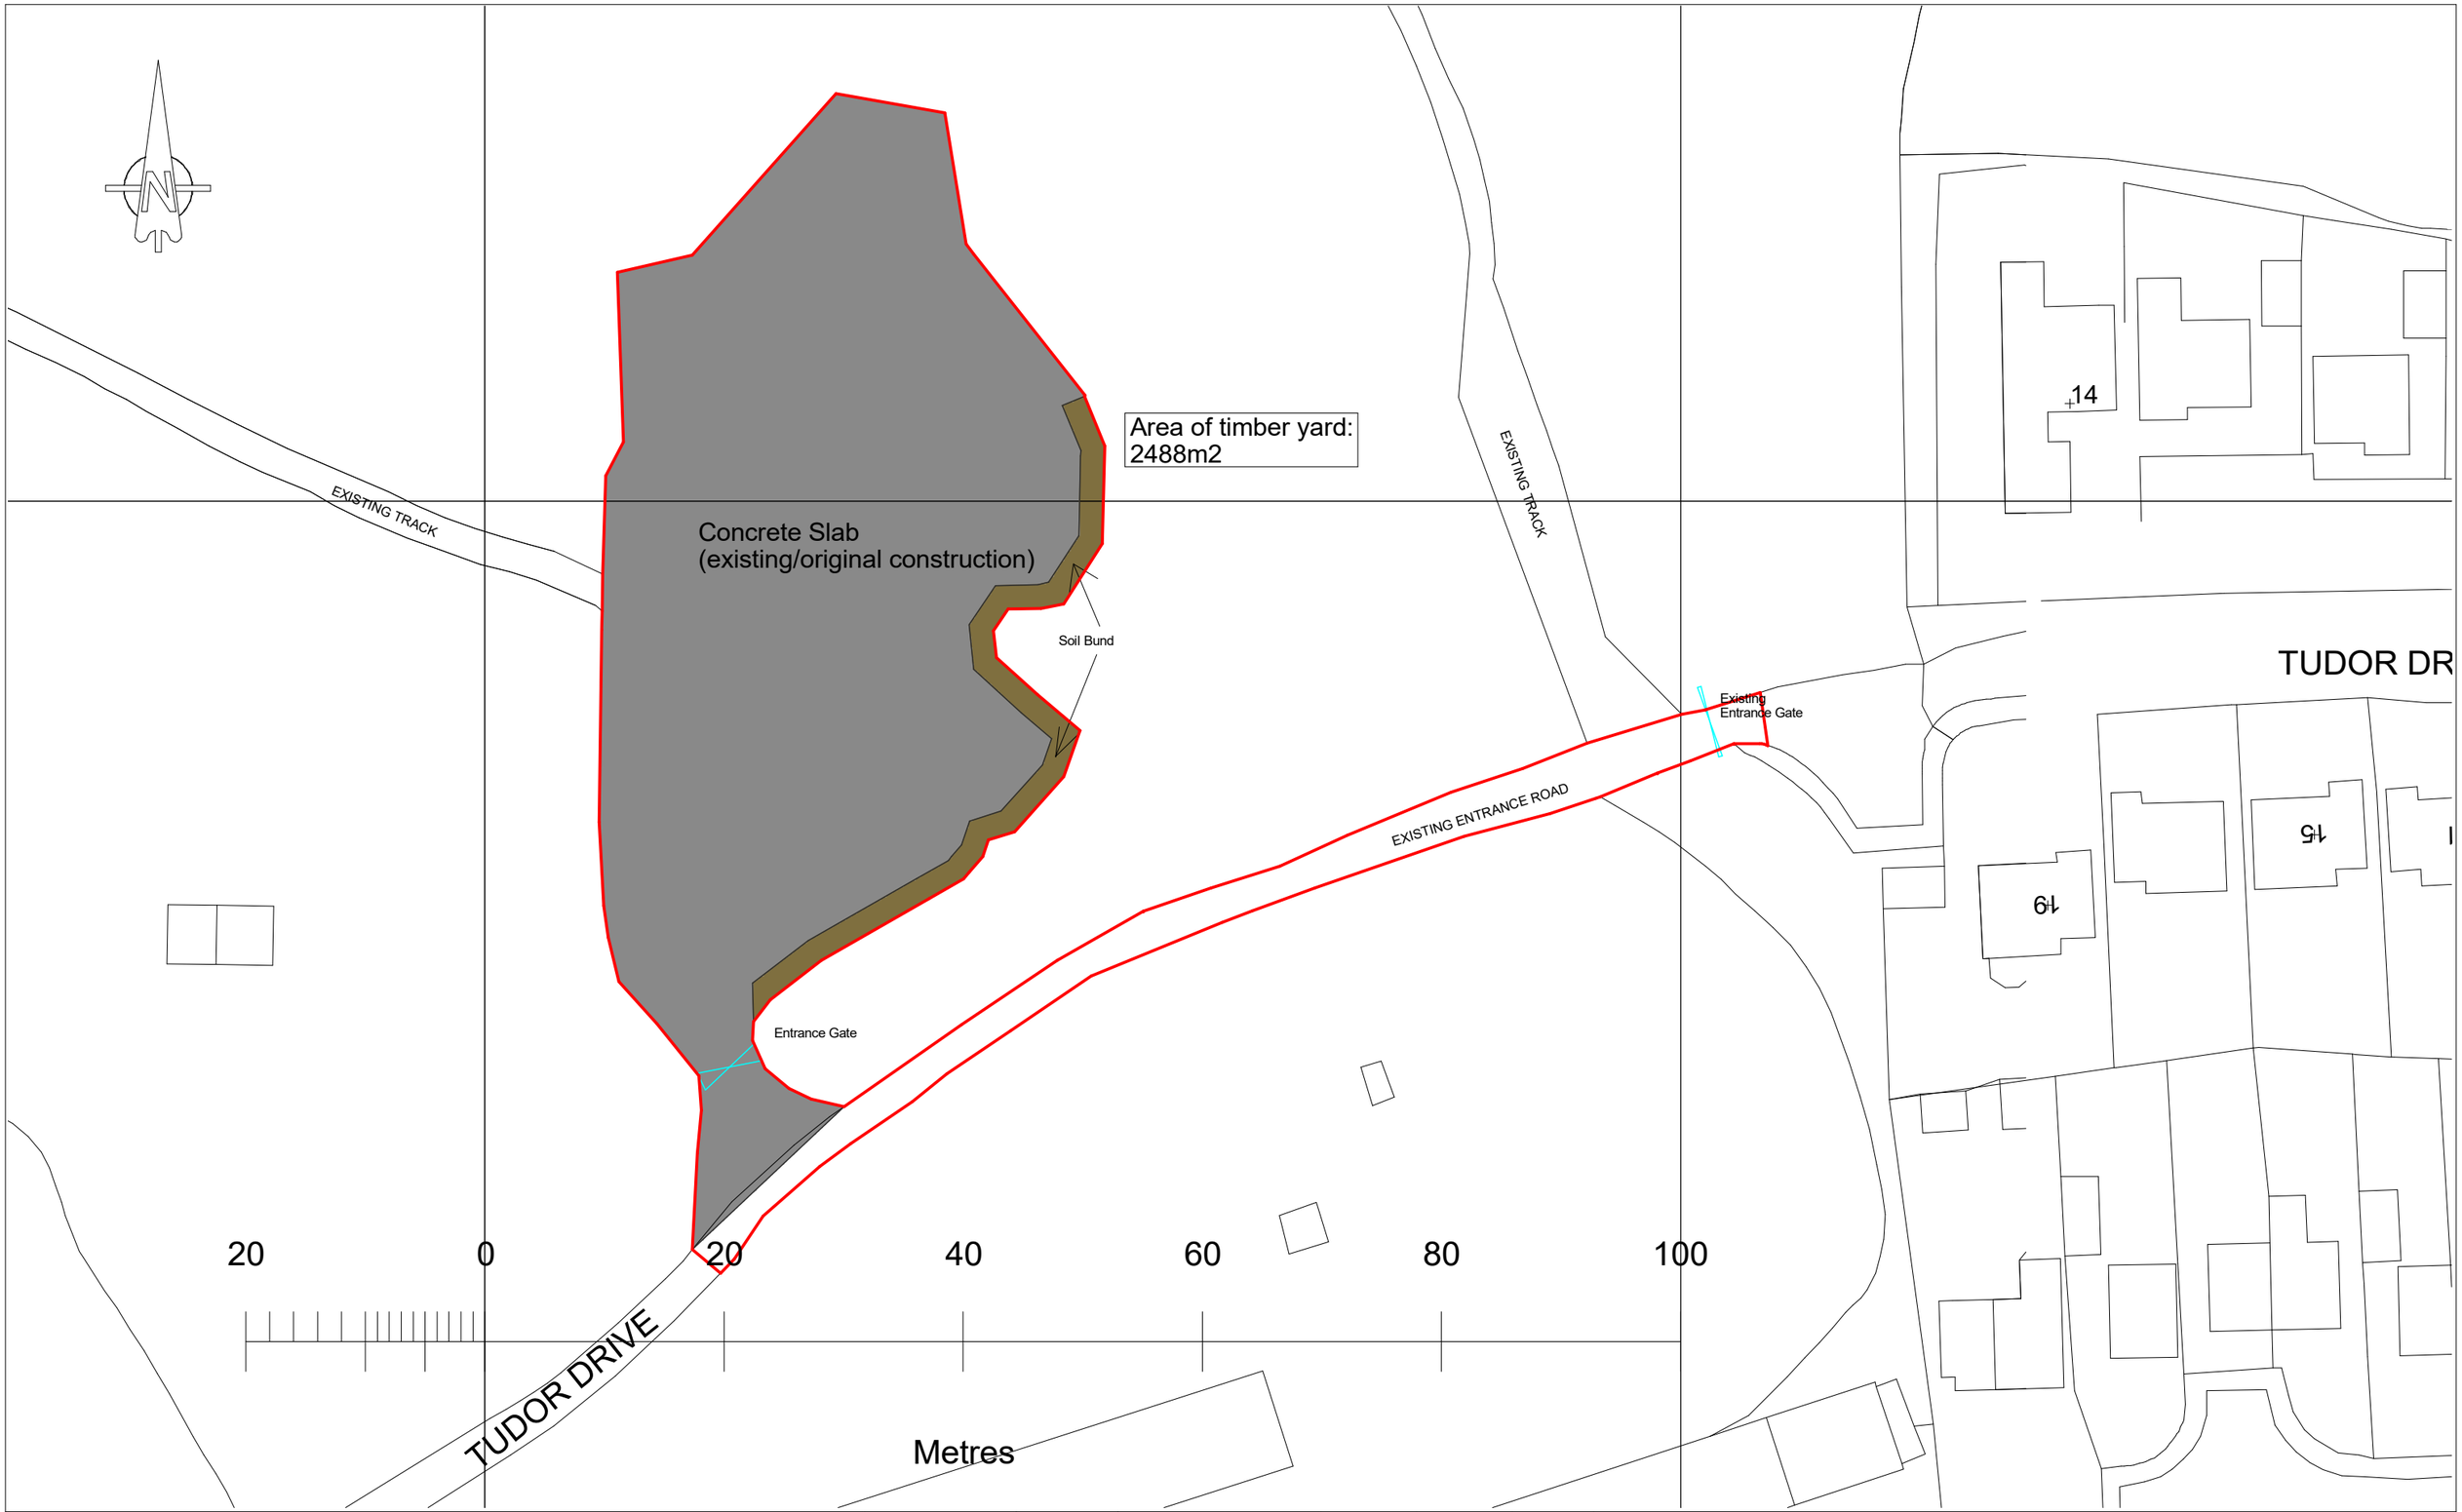


Location	LAND WEST OF TUDOR DRIVE, PENLEY, WREXHAM, LL13 0JN
Description	Site Location Plan

	Client	Cntrct	N4ce	Mdl	Sheet	Rev.
Drg. No.:	B0518	3673	02	01	02	*
Date:	26/02/2026		Scale: 1:500 @A3			

Drawing prepared by Cheshire Surveys Ltd
Unit 2 Barrowmore Enterprise Estate
Great Barrow Chester CH3 7JS
info@cheshiresurveys.co.uk 01829 741859

Drawing Contains OS data. 169 Crown Copyright
& database rights 2026 100019980 (12 month licence)