
Application Areas

Land in applicants control

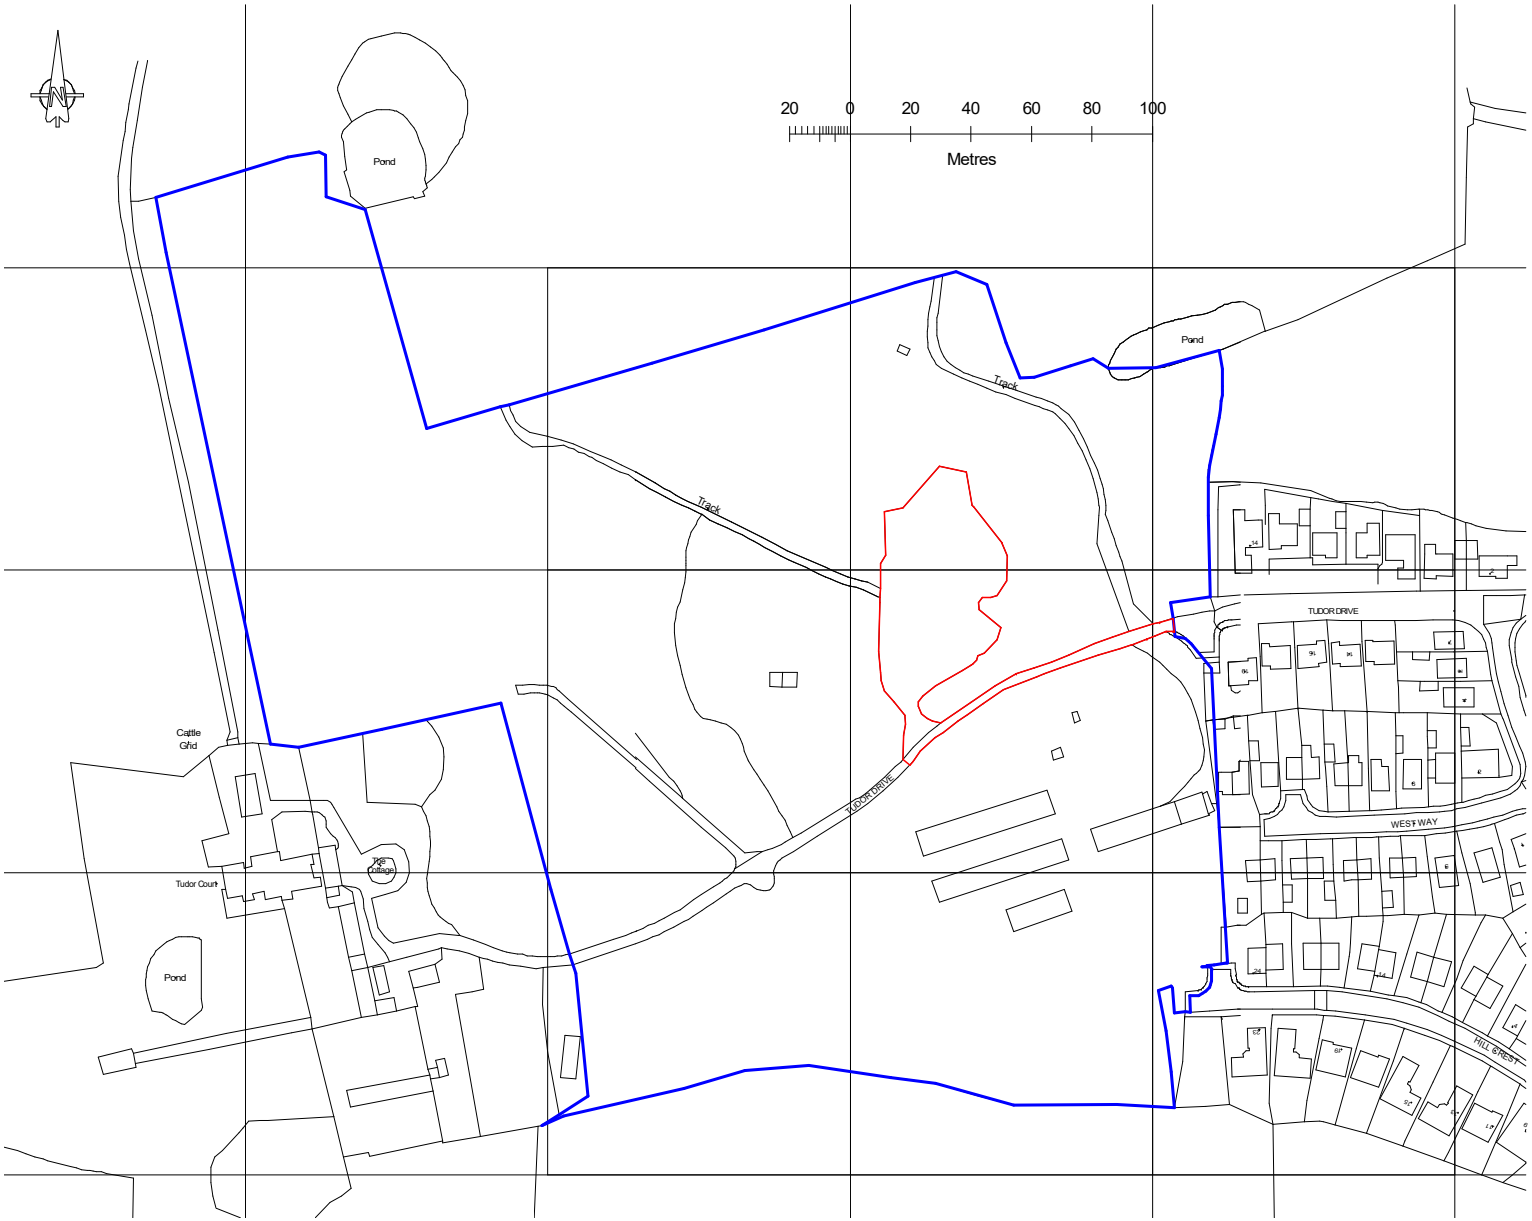

Location	LAND WEST OF TUDOR DRIVE, PENLEY, WREXHAM, LL13 0JN
Description	Site Location Plan

Drawing Contains OS data. 169 Crown Copyright & database rights 2026 100019980 (12 month licence)

Drawing prepared by Cheshire Surveys Ltd
Unit 2 Barrowmore Enterprise Estate Great Barrow Chester CH3 7JS
info@cheshiresurveys.co.uk 01829 741859

	Client	Cntrct	N4ce	Mdl	Sheet	Rev.
Drg. No.:	B0518	3673	02	01	01	*
Date:	26/02/2026		SCALE:		1:2500 @A4	