

PROPOSED CONVERSION OF A REDUNDANT AGRICULTURAL BUILDING TO A DWELLING AT SMELT FARM, MINERA ROAD, FFRITH, WREXHAM, LL11 5LS

Date November 2025	Drawing No. 1055/4
Scale 1 : 100	Revisions

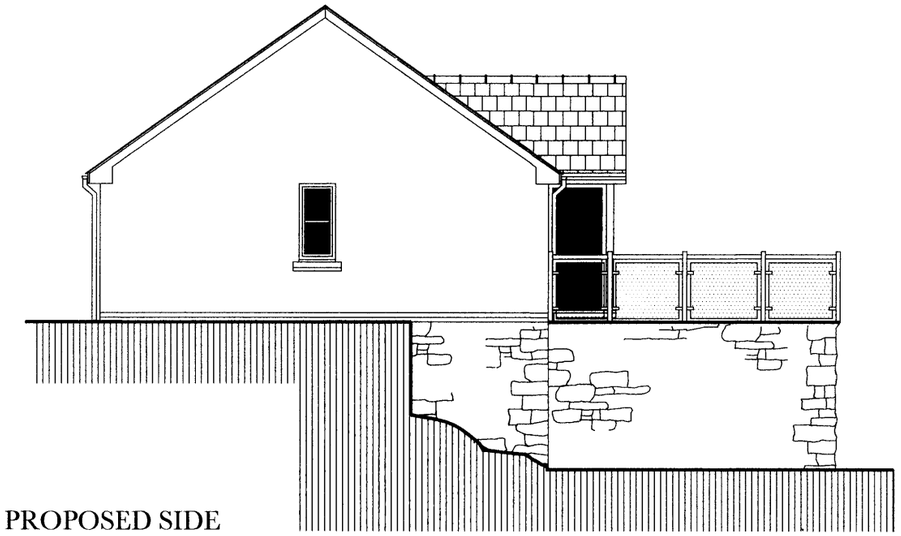

PROPOSED SIDE
ELEVATION
(North East)

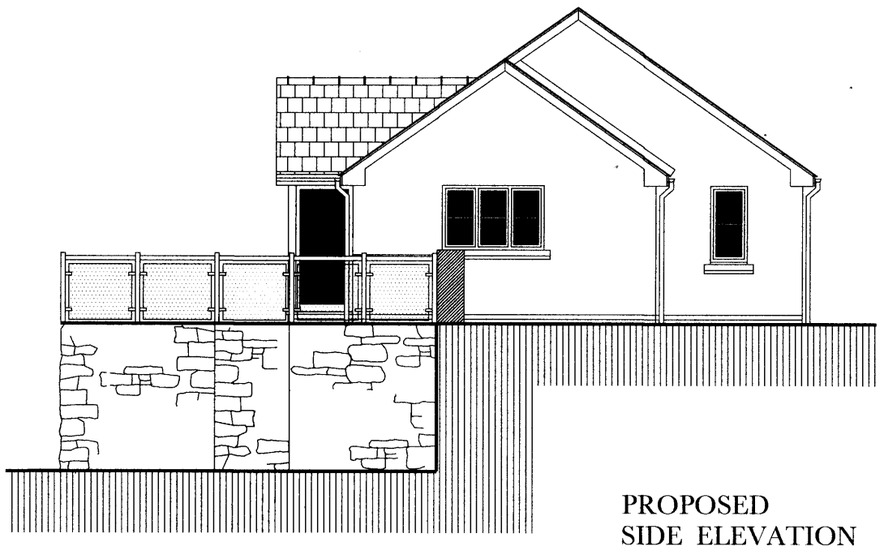

PROPOSED
SIDE ELEVATION
(South West)

PROPOSED

0 1 2 3 4 5 6 7 8