

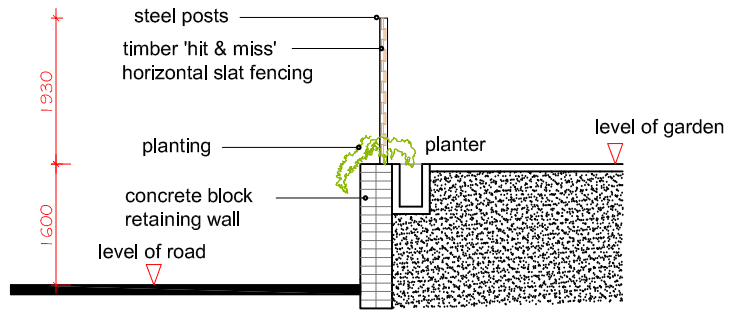


SECTION THROUGH WALL

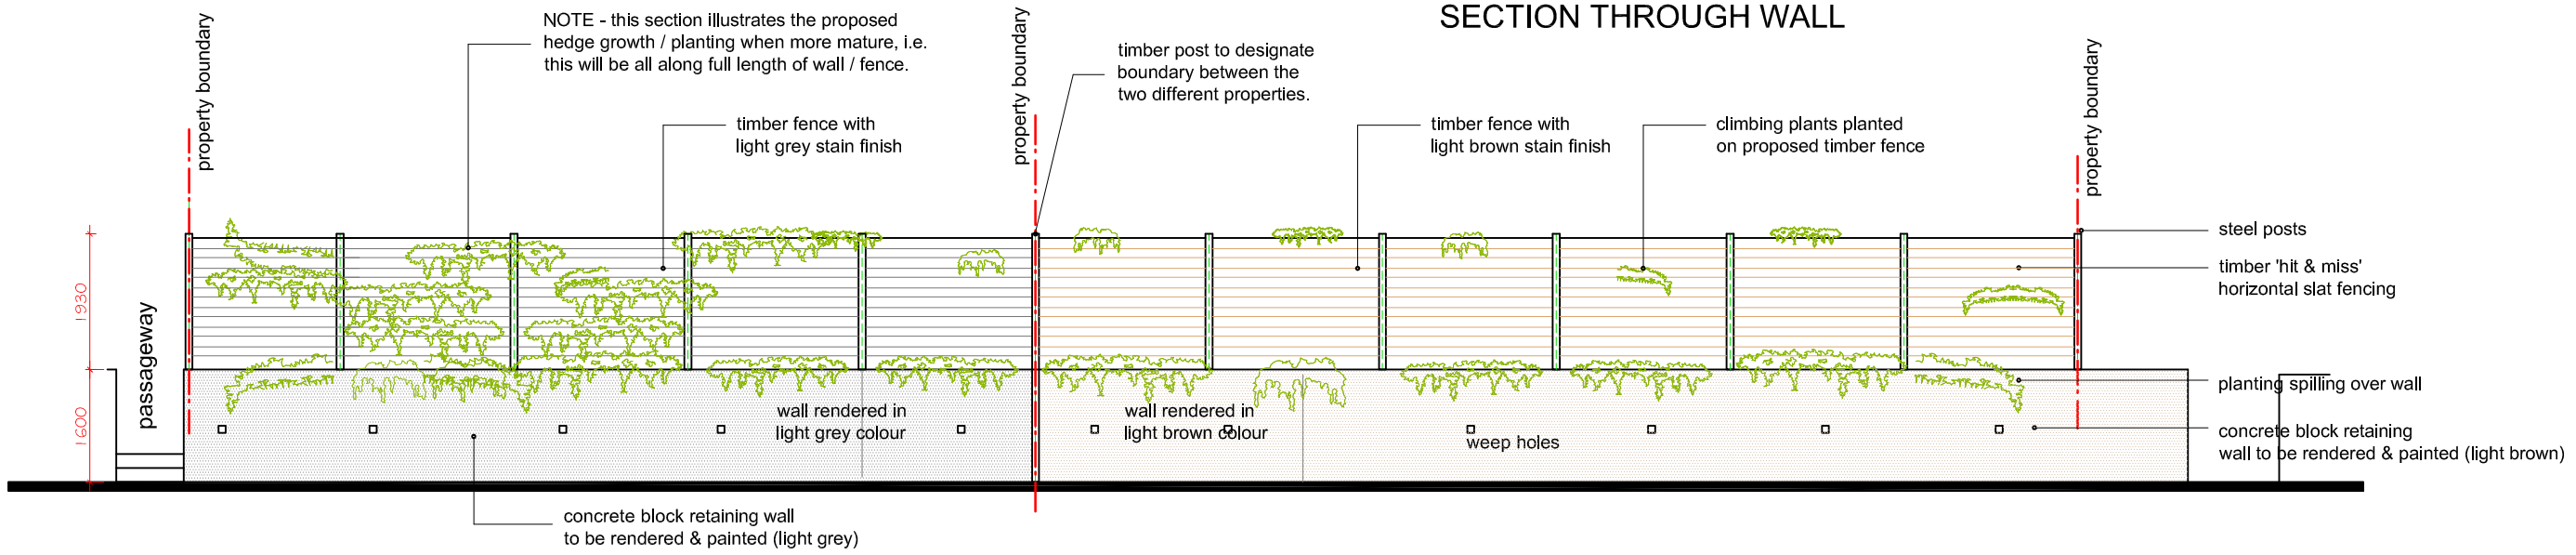

ELEVATION OF WALL (FROM ROGERS LANE)

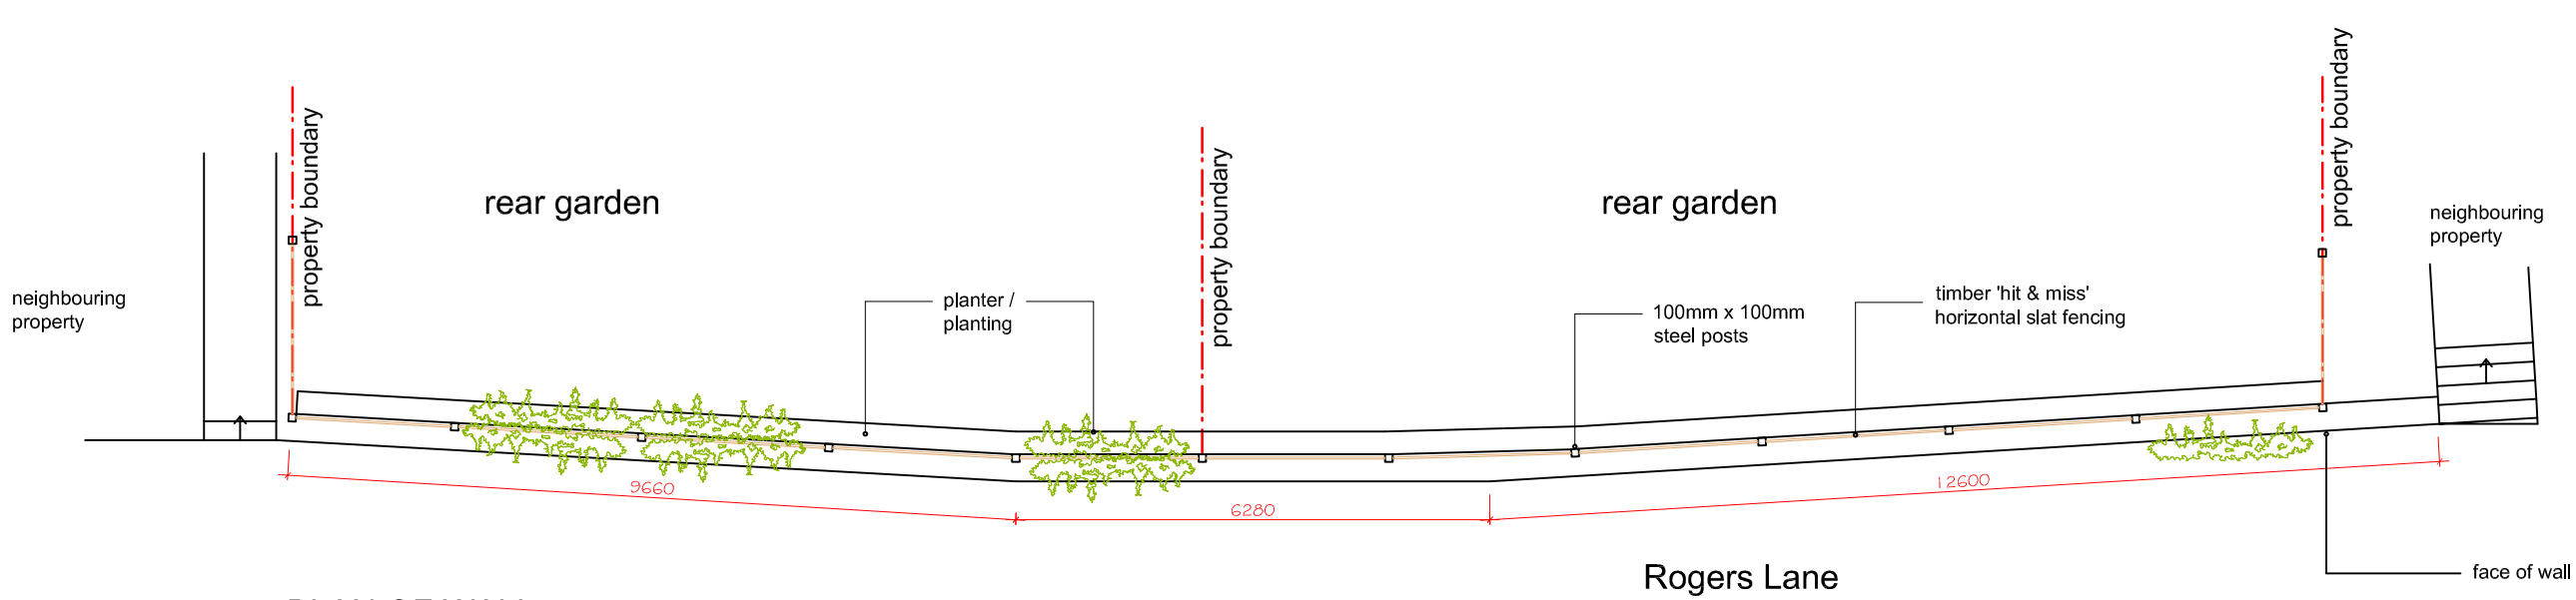

PLAN OF WALL

go2plan
Planning & Design
Tel: 07957 634478 email: jon@go2plan.co.uk

DETAILS OF WALL AT REAR OF
HOLLY HOUSE & OAKDENE (facing Rogers Lane)
SUMMERHILL ROAD
GWERSYLLT
WREXHAM
LL11 4SW



Scale bar in metres

Dwg No. **HHG 003**
Scale: **1: 100 @ A3**
date: **04.03.26**
drawn: **jon evans**