
N.B. Please do not scale from these drawings.
All dimensions to be taken on-site. If in doubt - ask.

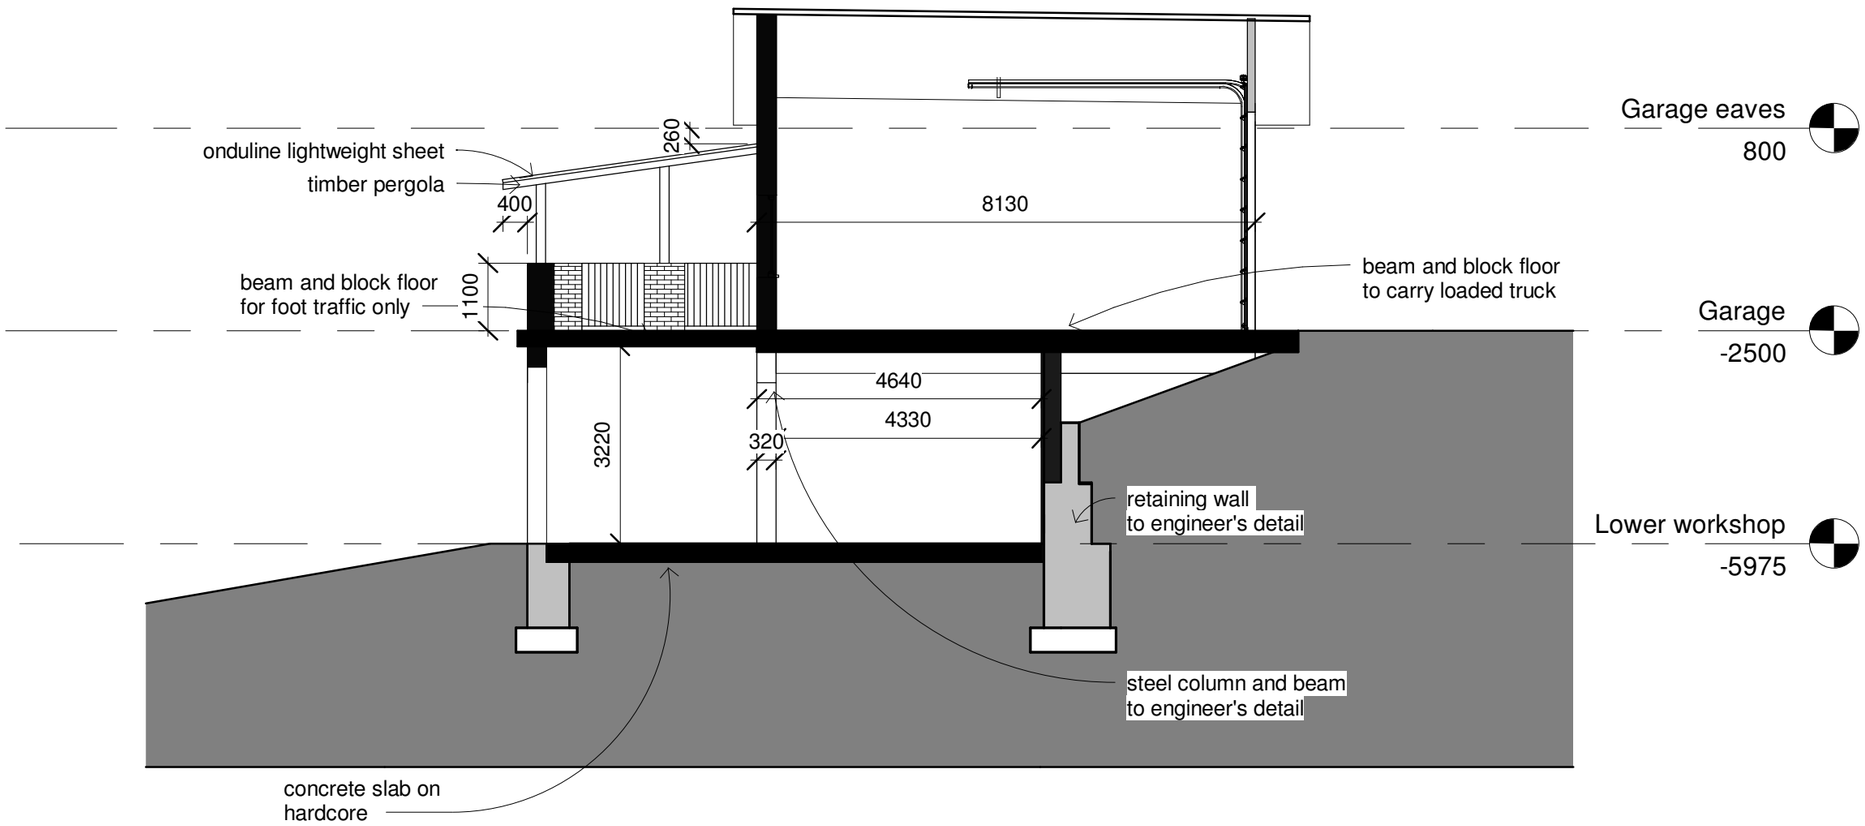

Section through Garage and Workshop

1 : 100

Rev.	Revision Description	Date

Anne Netherwood
11 Cottage Fields, St Martins, Osewestry, Shropshire SY11 3EJ
Tel 44(0)1691 778 495
44(0)7580 162 344
e-mail: anne@annenetherwood.co.uk
web: www.annenetherwood.co.uk

Project	Chain Bank Chirk
Title	Section through Garage and Workshop

Scale @ A3	Drawn By	Checked By	Date
1 : 100	AN	-	25/02/2026

Job No.	Sheet No.	Rev.
26-01	A200	