
N.B. Please do not scale from these drawings.
All dimensions to be taken on-site. If in doubt - ask.

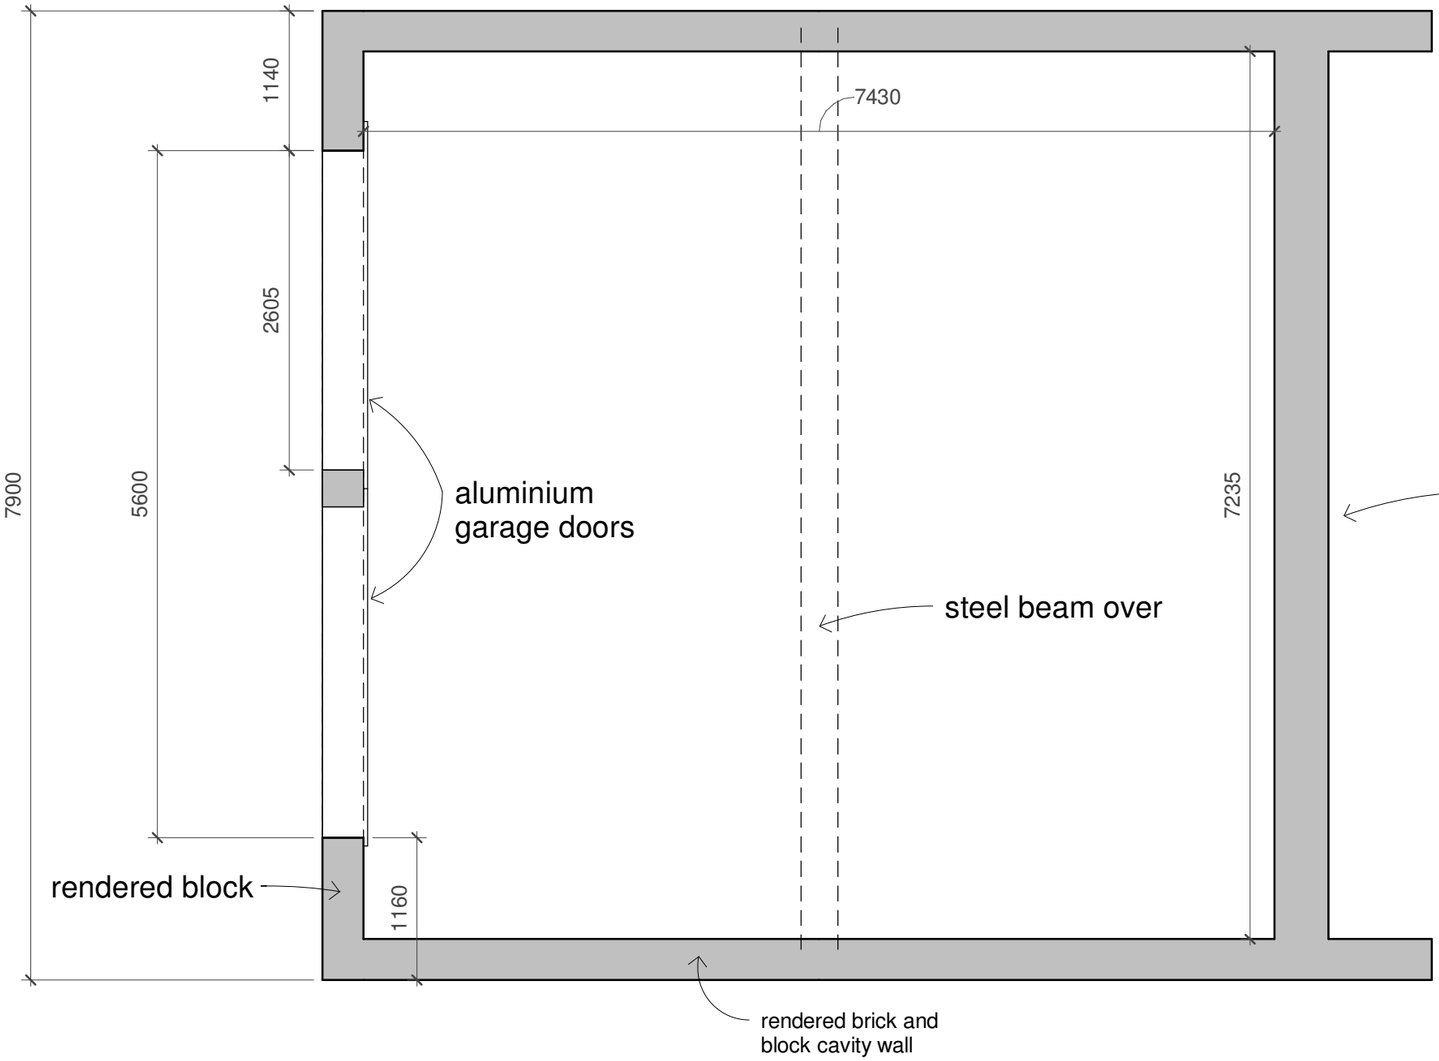

NOTES
External retaining walls not shown on this plan

Workshop
1 : 50



VISUAL SCALE 1:50 @ A3

Rev.	Revision Description	Date

Anne Netherwood
11 Cottage Fields, St Martins, Osewestry, Shropshire SY11 3EJ
Tel 44(0)1691 778 495
44(0)7580 162 344
e-mail: anne@annenetherwood.co.uk
web: www.annenetherwood.co.uk

Project	Chain Bank Chirk Garage
Title	Proposed Workshop

Scale @ A3	Drawn By	Checked By	Date
1 : 50	-	AN	28/02/26

Job No.	Sheet No.	Rev.
26-01	A102	