
N.B. Please do not scale from these drawings.
All dimensions to be taken on-site. If in doubt - ask.

NOTES
windows and doors are upvc, colour green to match windows in house

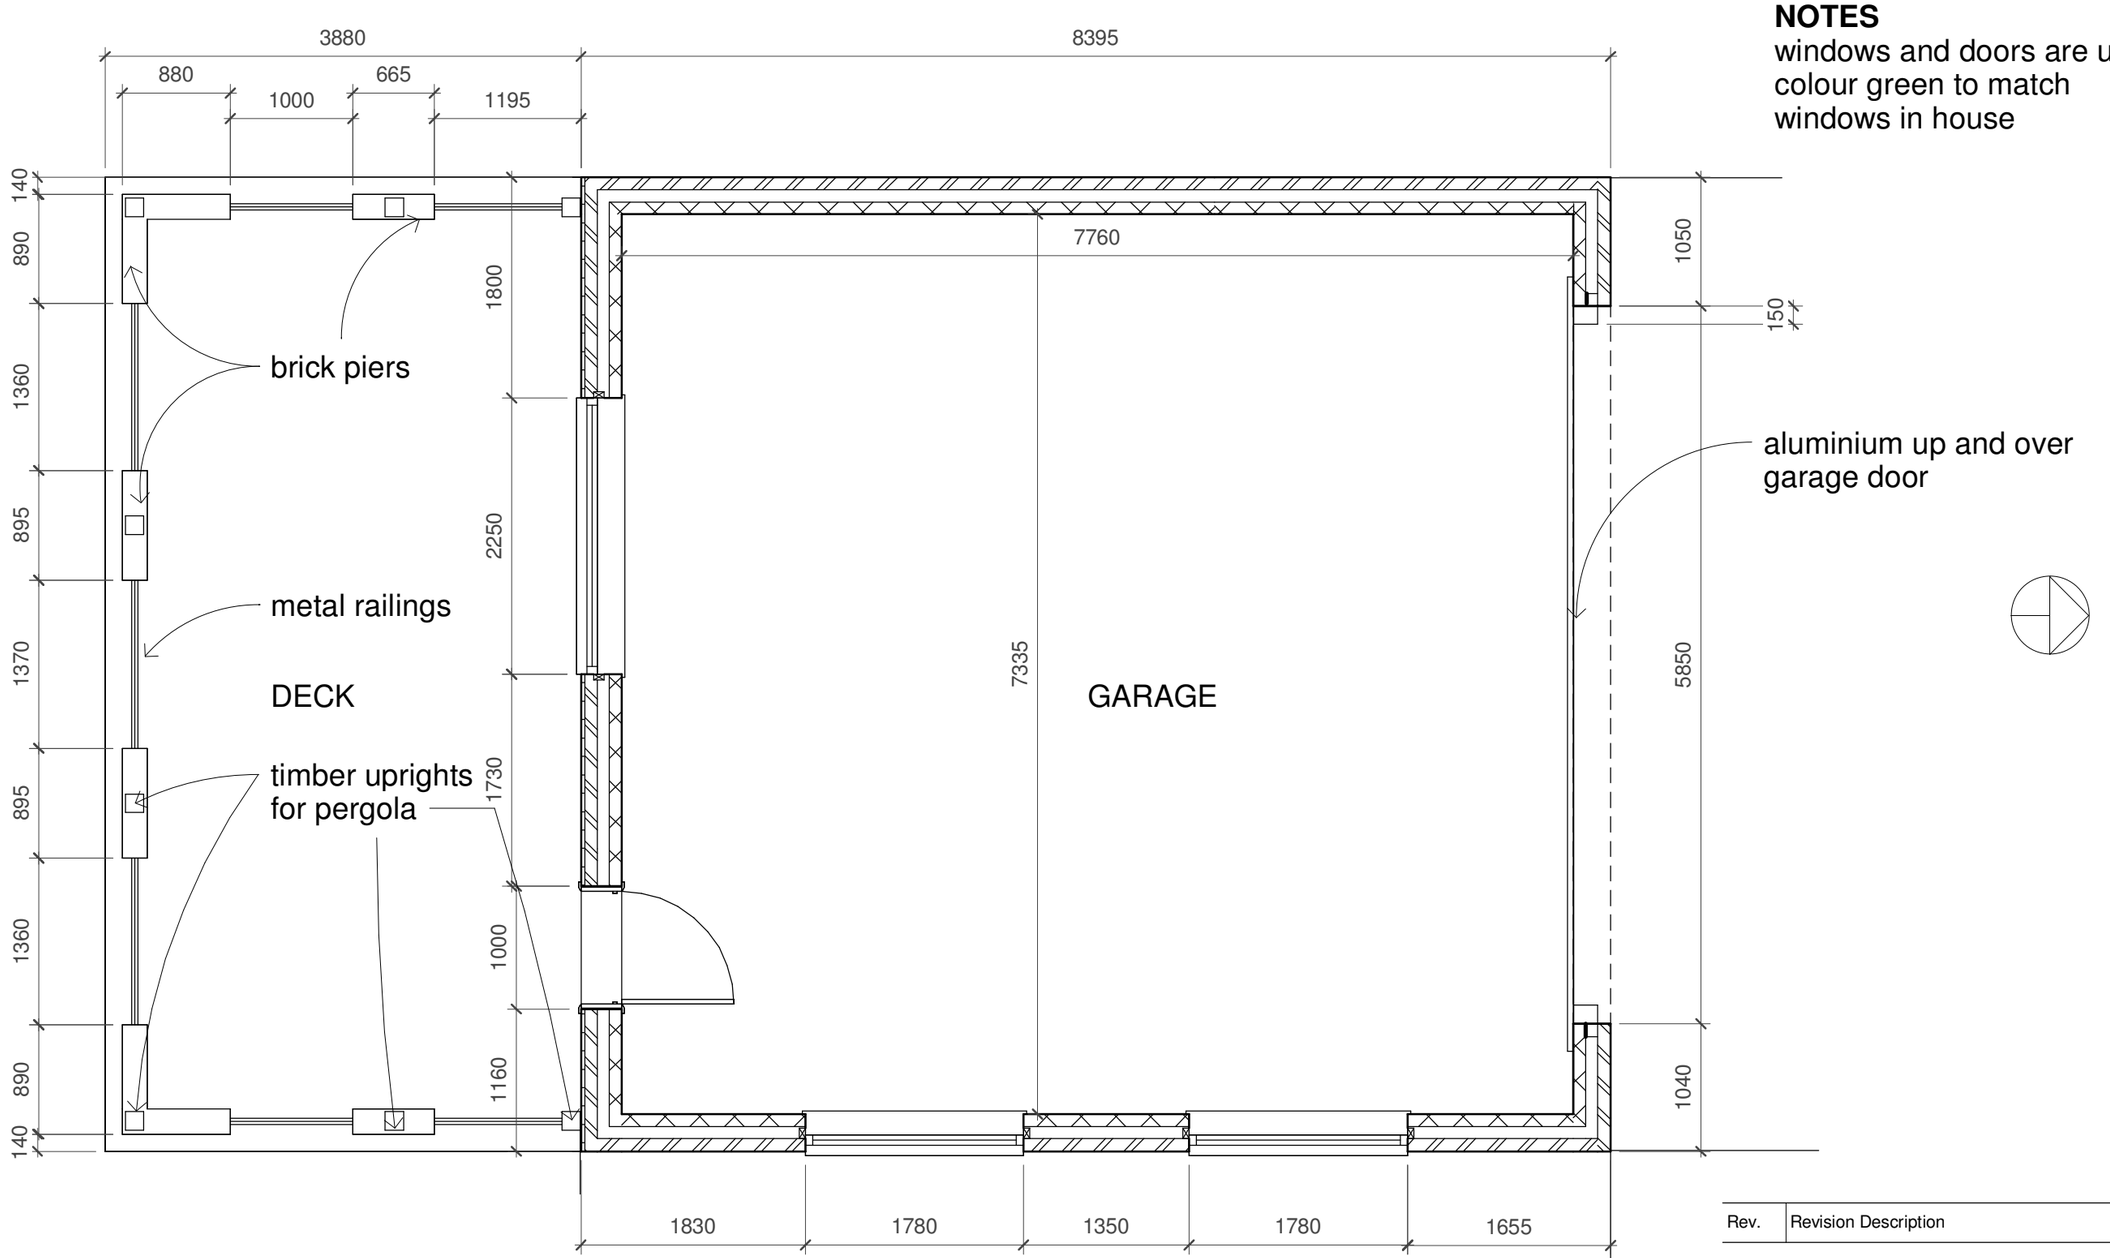

Proposed Ground Floor

1 : 50



VISUAL SCALE 1:50 @ A3

Rev.	Revision Description	Date

Anne Netherwood
11 Cottage Fields, St Martins, Osewestry, Shropshire SY11 3EJ
Tel 44(0)1691 778 495
44(0)7580 162 344
e-mail: anne@annenetherwood.co.uk
web: www.annenetherwood.co.uk

Project	Chain Bank Chirk Garage
Title	Proposed Ground Floor

Scale @ A3	Drawn By	Checked By	Date
1 :1:50	AN	-	26/02/26

Job No. 26-01 Sheet No. A101 Rev.