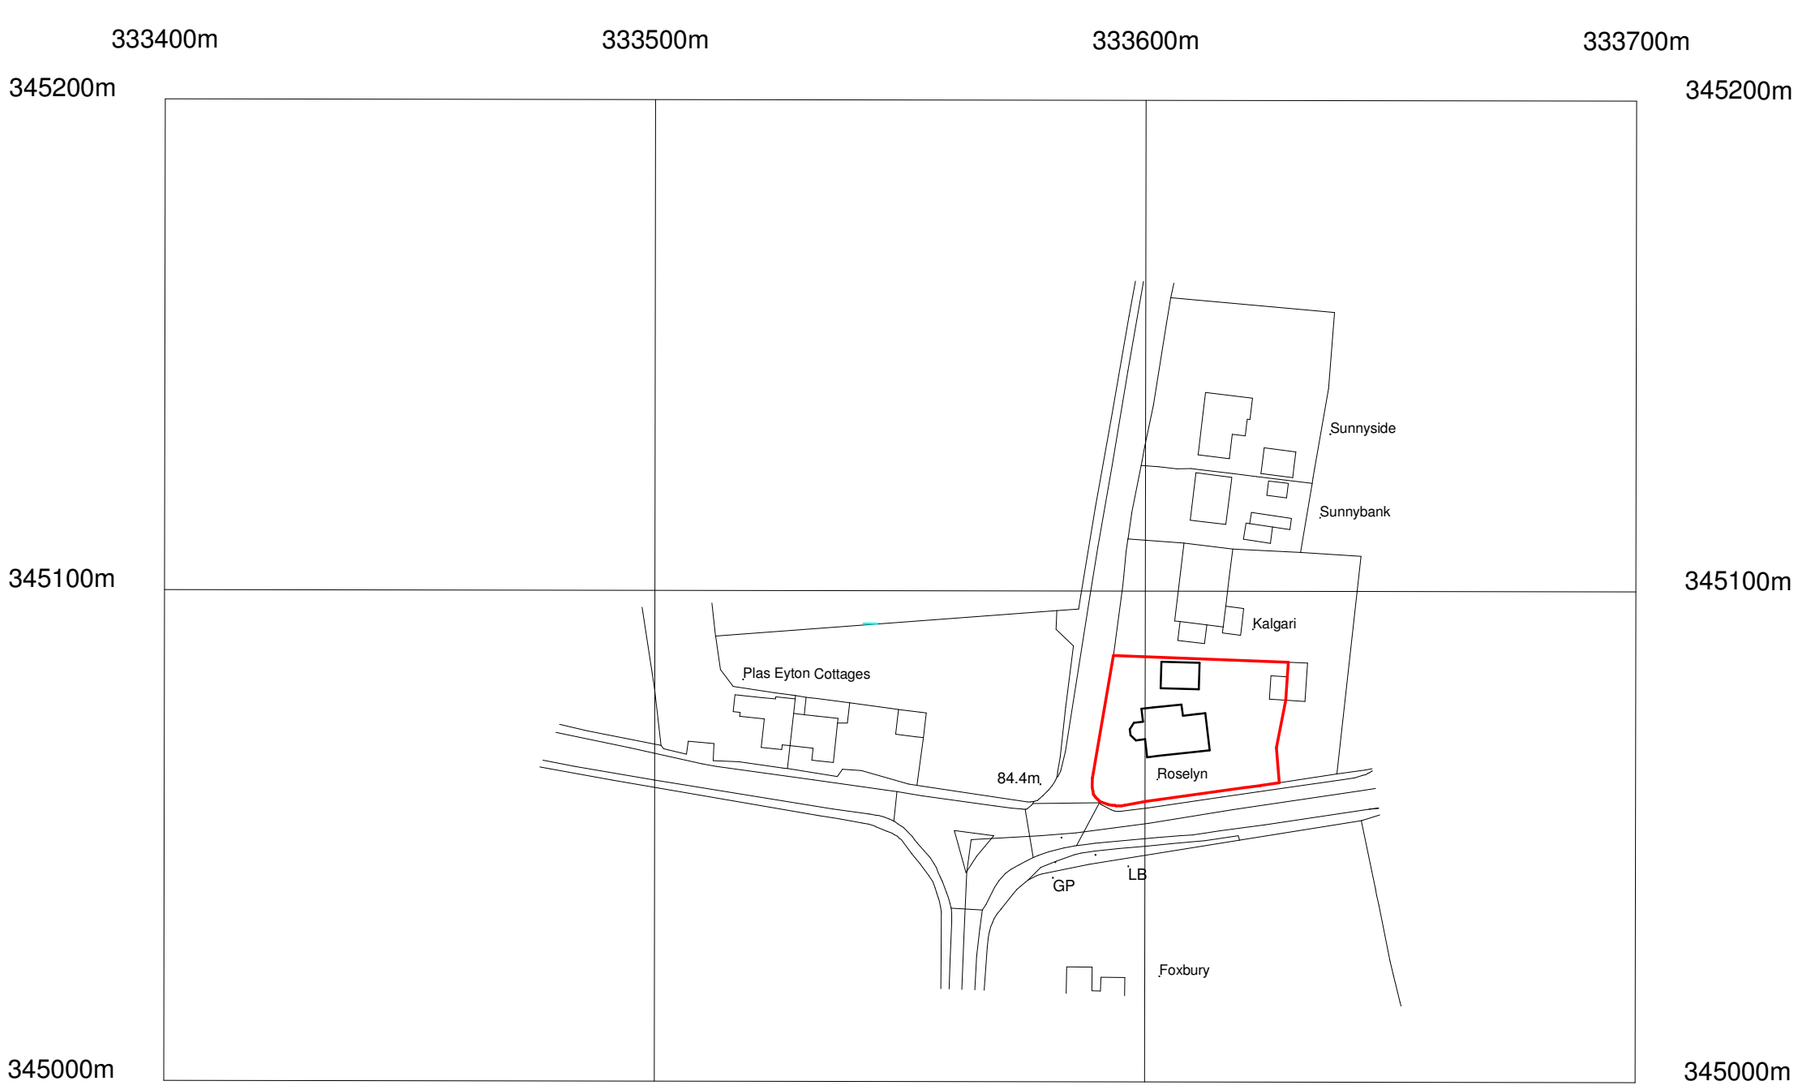


%%169Crown Copyright and database rights 2023 OS Licence no. AC0000849896

Location Plan

1 : 1250

0m 25m 50m 75m 100m 125m

ARKIFY

ARKIFY LTD.
36 Plas Tirion, Nant Parc,
Johnstown, Wrexham LL14 1UR
07543968690
geraint@arkify.uk
www.arkify.uk

Project:	Roselyn, Eyton				
Title:	Location Plan				
Scale @ A3:	1 : 1250	Author:	GE	Date:	26/01/26
Project Ref:	26-06	Drawing No:	A001	Rev.	-