
0m 3m 6m 9m 12m


Drawing Scale 1:150 @ A1

This drawing is subject to copyright and is not to be reproduced in part or whole without approval.
Do not scale this drawing - check all dimensions on site

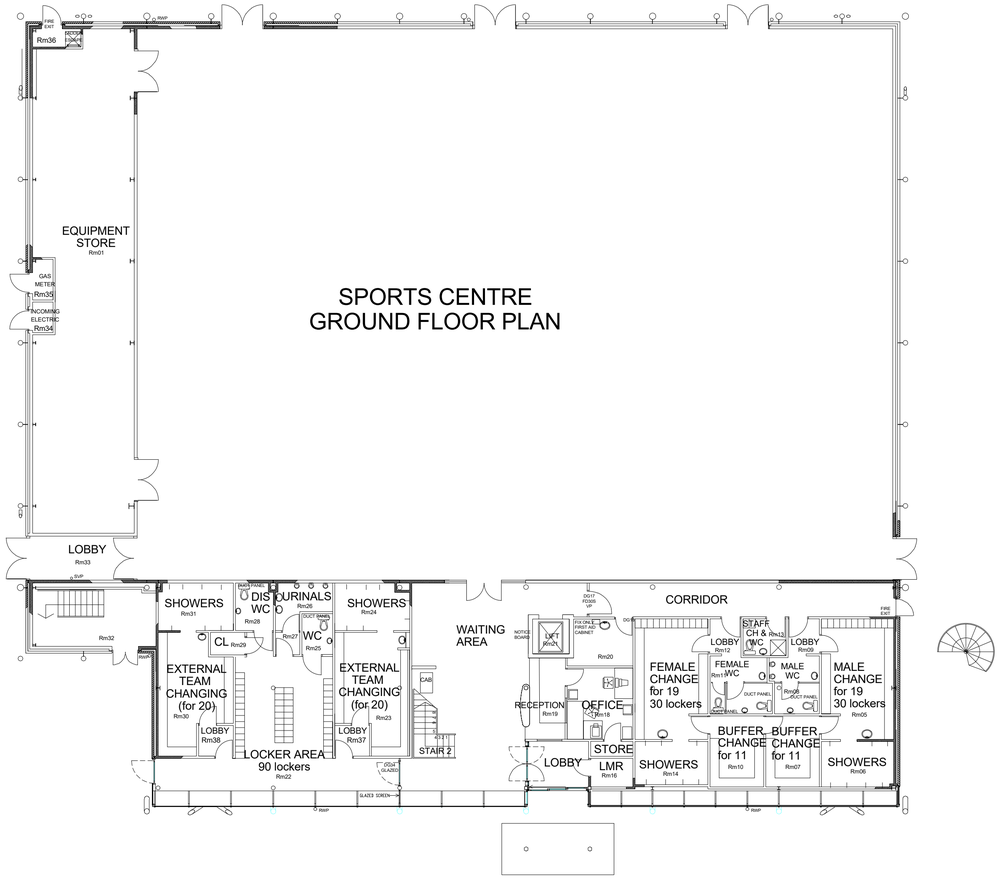

1 **200_00-GROUND-FLOOR-PLAN EXISTING**

Scale: 1 : 150

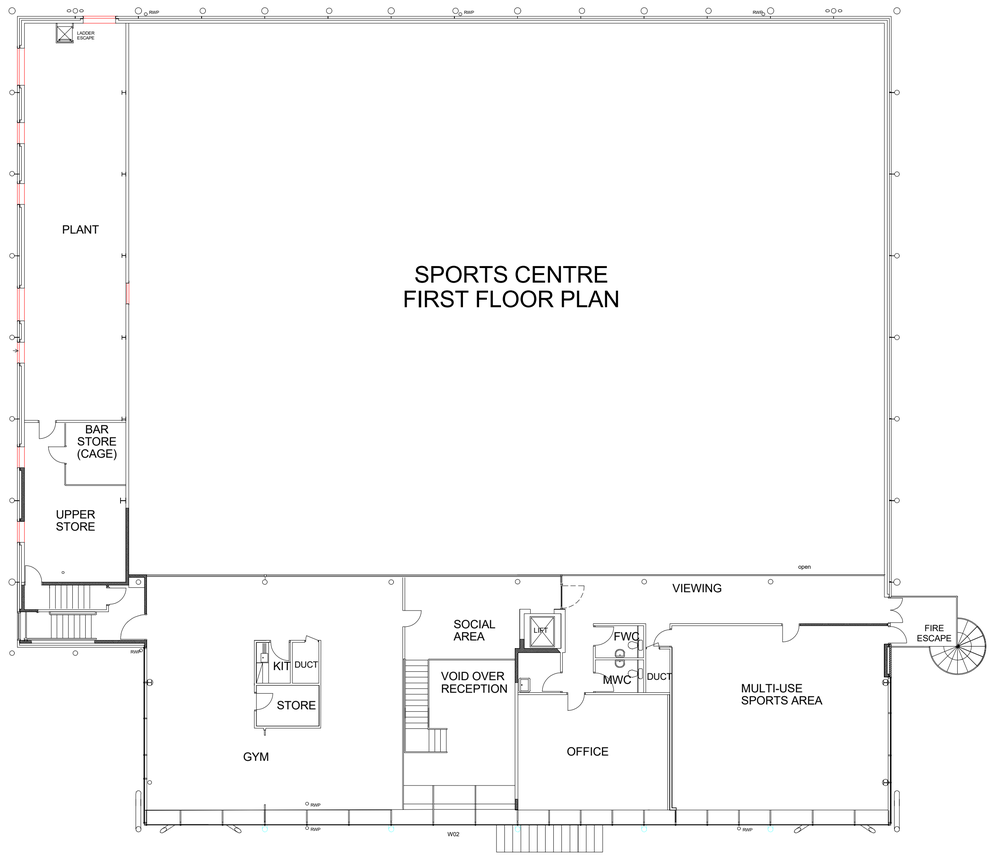

2 **200_01-FIRST-FLOOR-PLAN EXISTING**

Scale: 1 : 150

Rev	Description	By	Date
P1	PLANNING ISSUE	RJL	05.02.26

Cassidy+Ashton C+A
www.cassidyashton.co.uk
Architecture + Building Surveying + Town Planning
7 East Cliff, Preston, Lancashire, PR1 3JE T: 01772 258 356
10 Hunters Walk, Canal Street, Chester, CH1 4EB T: 01244 402 900
St Andrews Business Centre, Mold, Flintshire, CH7 1XB T: 01352 706 246

Client

WREXHAM UNIVERSITY

Project

WREXHAM UNIVERSITY
SPORT CENTRE CHANGE OF USE

Drawing Title

GA PLANS EXISTING

Drawn by	RJL	Checked by	GE	Date	05.02.26
Suitability			S1	Scale @ A1	1 : 150

C+A JOB NO.	CODE - ORIGIN. - FUNCTION - SPACIAL - FORM - DISC. - NUMBER	REV.
13282	WHL-CAA-V1-ZZ-D-A-2000	P1