


RAL 2011
Dieporanje

RAL 9005
Jet Black

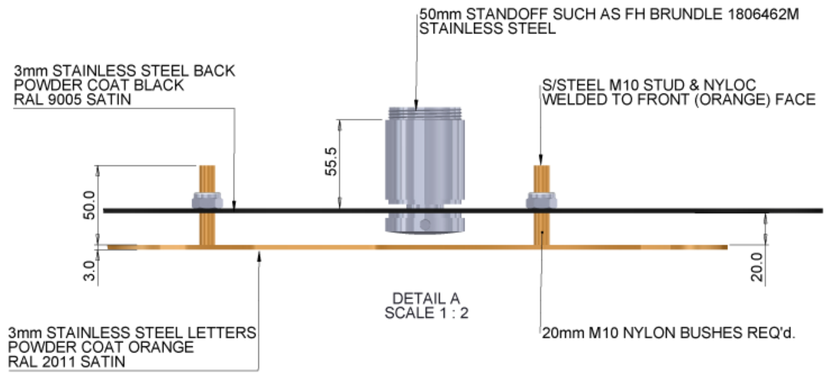

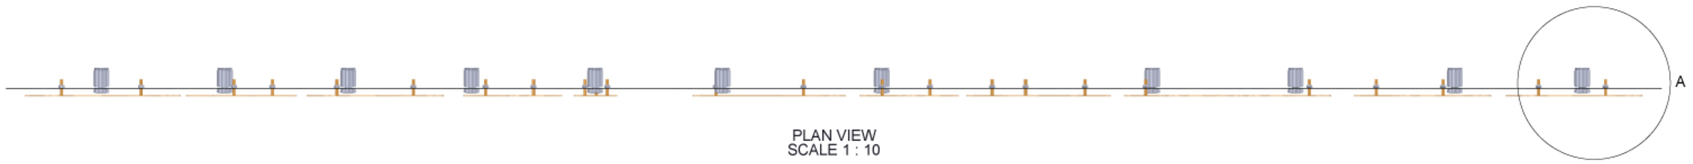


PLAN VIEW
SCALE 1 : 10

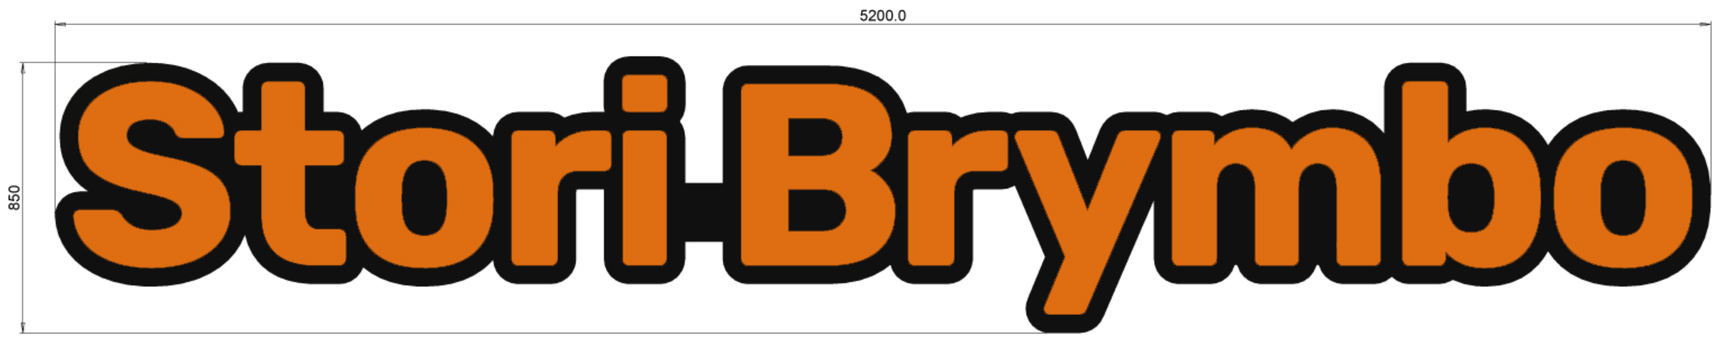



SIDE ELEVATION
SCALE 1 : 10

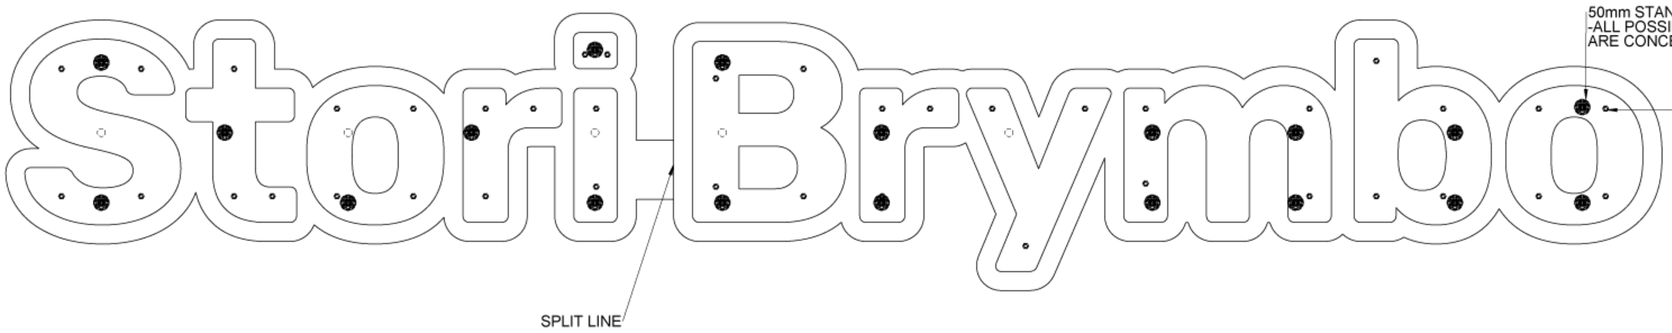

SPECIFICATION

MATERIALS

Item		Description
M-01	Material:	3mm STAINLESS STEEL
	Edge:	-
	Finish:	POWDER COAT ORANGE RAL 2011 SATIN
M-02	Material:	3mm STAINLESS STEEL
	Edge:	-
	Finish:	POWDER COAT BLACK RAL 9005 SATIN
M-03	Material:	-
	Edge:	-
	Finish:	-
M-04	Material:	-
	Edge:	-
	Finish:	-
HARDWARE - Per Unit

Qty	Description	Supplier	Ref / Code
20	50mm STANDOFF	FH BRUNDLE	1806462M
40	STAINLESS STEEL NYLOCS	-	-
40	M10 X 20MM NYLON BUSH	-	-
-	-	-	-
-	-	-	-
-	-	-	-
-	-	-	-
-	-	-	-

GENERAL NOTES

-

REVISION

Rev	Date	Amendment	Drawn
1	20.11.25	ORANGE RAL UPDATED TO 2011	GT
-	-	-	-
-	-	-	-
-	-	-	-

APPROVAL

NAME	
SIGNED	
DATE	

This drawing is for approval by the client for the materials, fabrication, method of construction and quantities of units.

STATUS	A		B		C	

A = Full approval, proceed to manufacture
B = Proceed to manufacture, approved subject to client comments
C = Resubmit as per client comments

Drawing Status:
FOR APPROVAL

HADLEY BESPOKE JOINERY AND SPECIALIST FIT-OUT
Hadley Interiors Ltd,Unit 4A,Ladyship Business Park,Halifax, West Yorkshire, HX3 6TA, t. 01422 763 314

Client:
Stori Brymbo

Project:
Stori Brymbo

Item Description
Welcome Sign

Drawing No:
MET-MS-01 - Welcome sign

Quantity:	1no Unit	Drawn:	GT
Scale:	1:20 @ A1	Sheet:	1 - 1
Date:	12/10/2025	Rev:	1

DO NOT SCALE OFF THIS DRAWING
ALL DIMENSIONS TO BE CHECKED ON SITE / IN FIELD
ALL DIMENSION ARE IN MILLIMETRES UNLESS STATED OTHERWISE
COPYRIGHT: This document is property of Hadley Interiors. It may not be copied or information made known to any third party without the consent of Hadley Interiors.