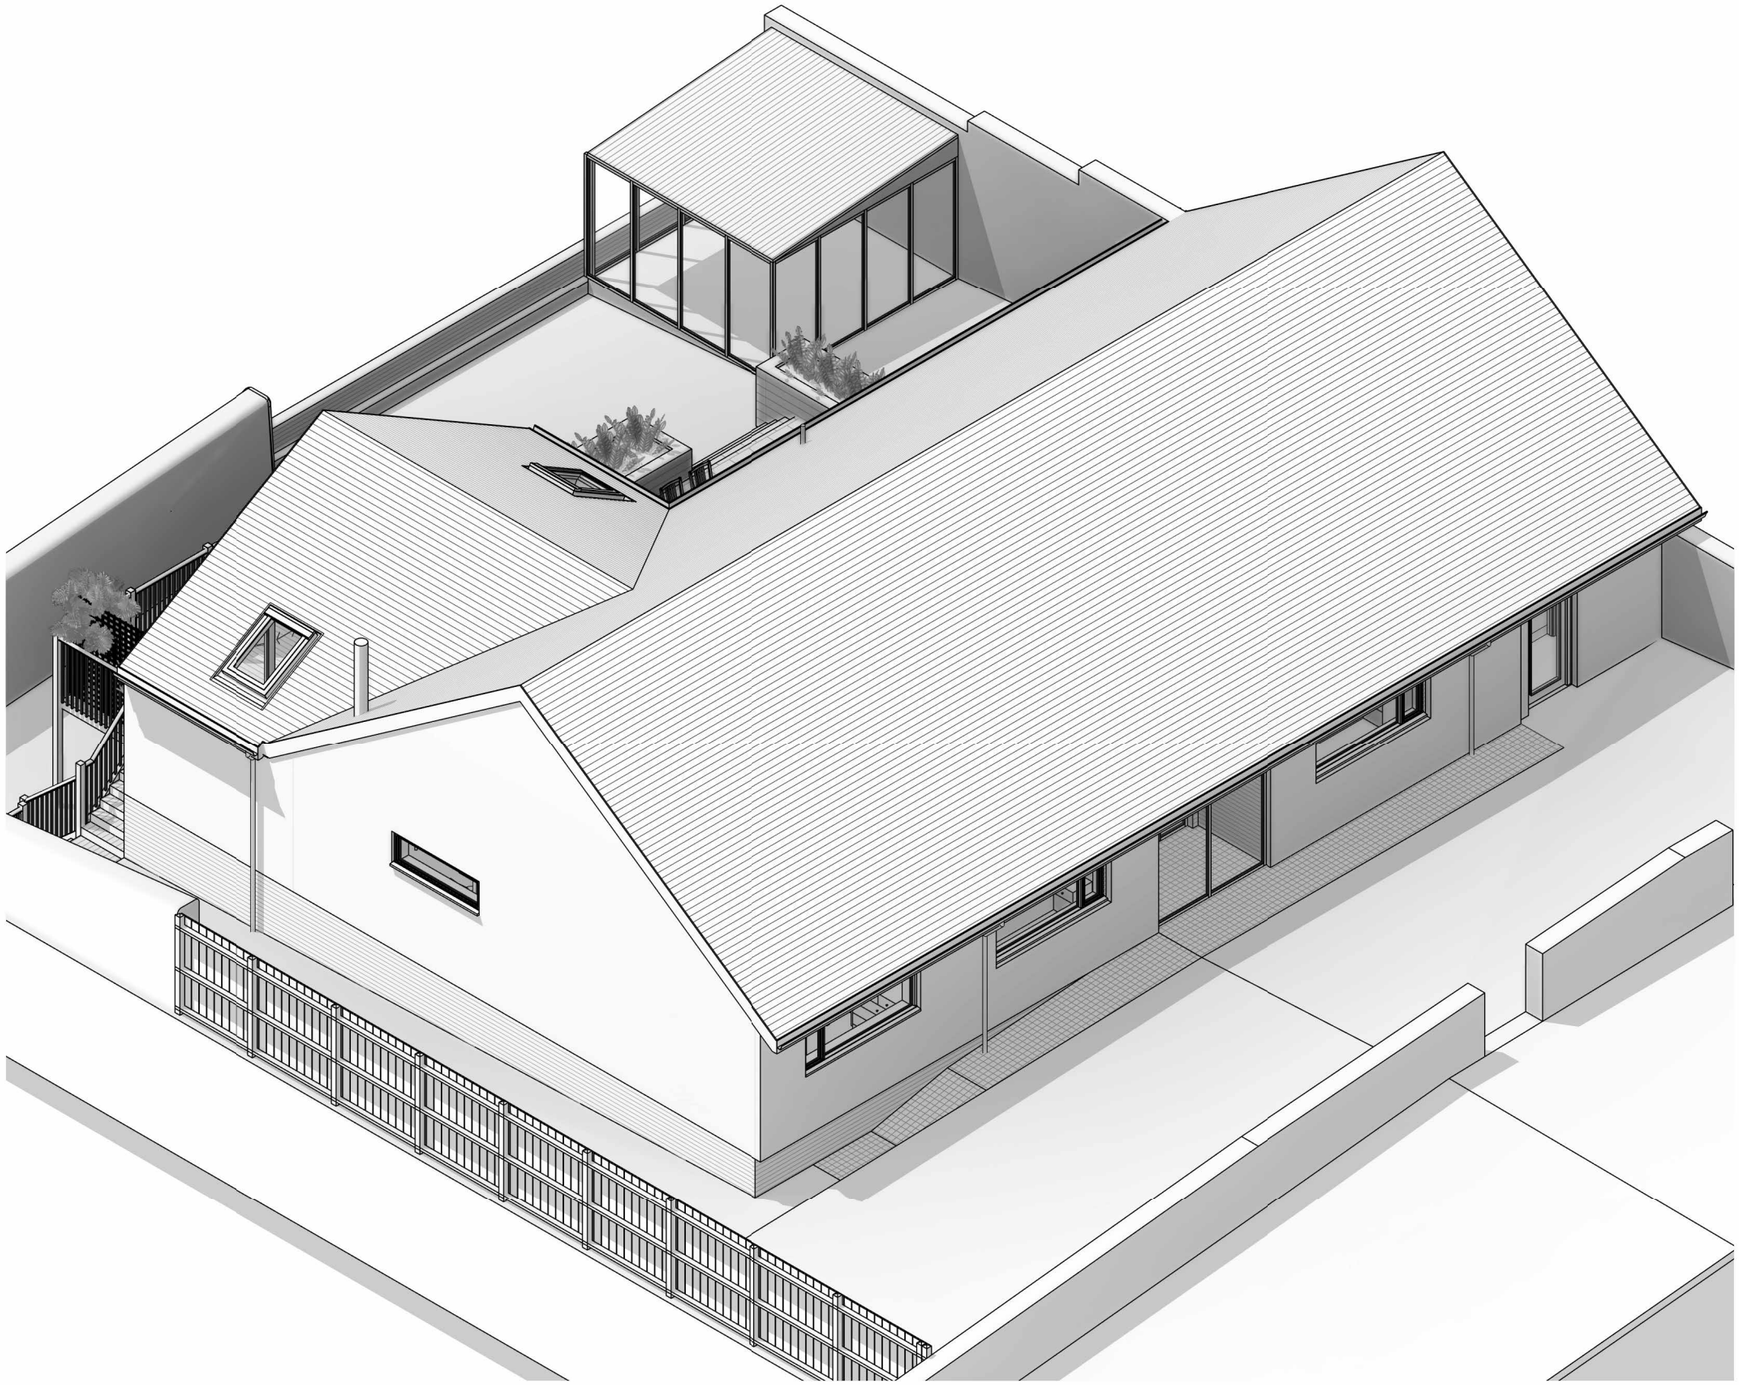


Proposed 3D View 1

REV	DESCRIPTION	DATE	BY

PROJECT
Extension at Dinas, Newbridge

DRAWING TITLE
Proposed 3D View 1

SCALE @A3 | DATE 09/13/25

DRAWING STATUS PLANNING

JOB No	DRAWING No	REVISION
C665	009	