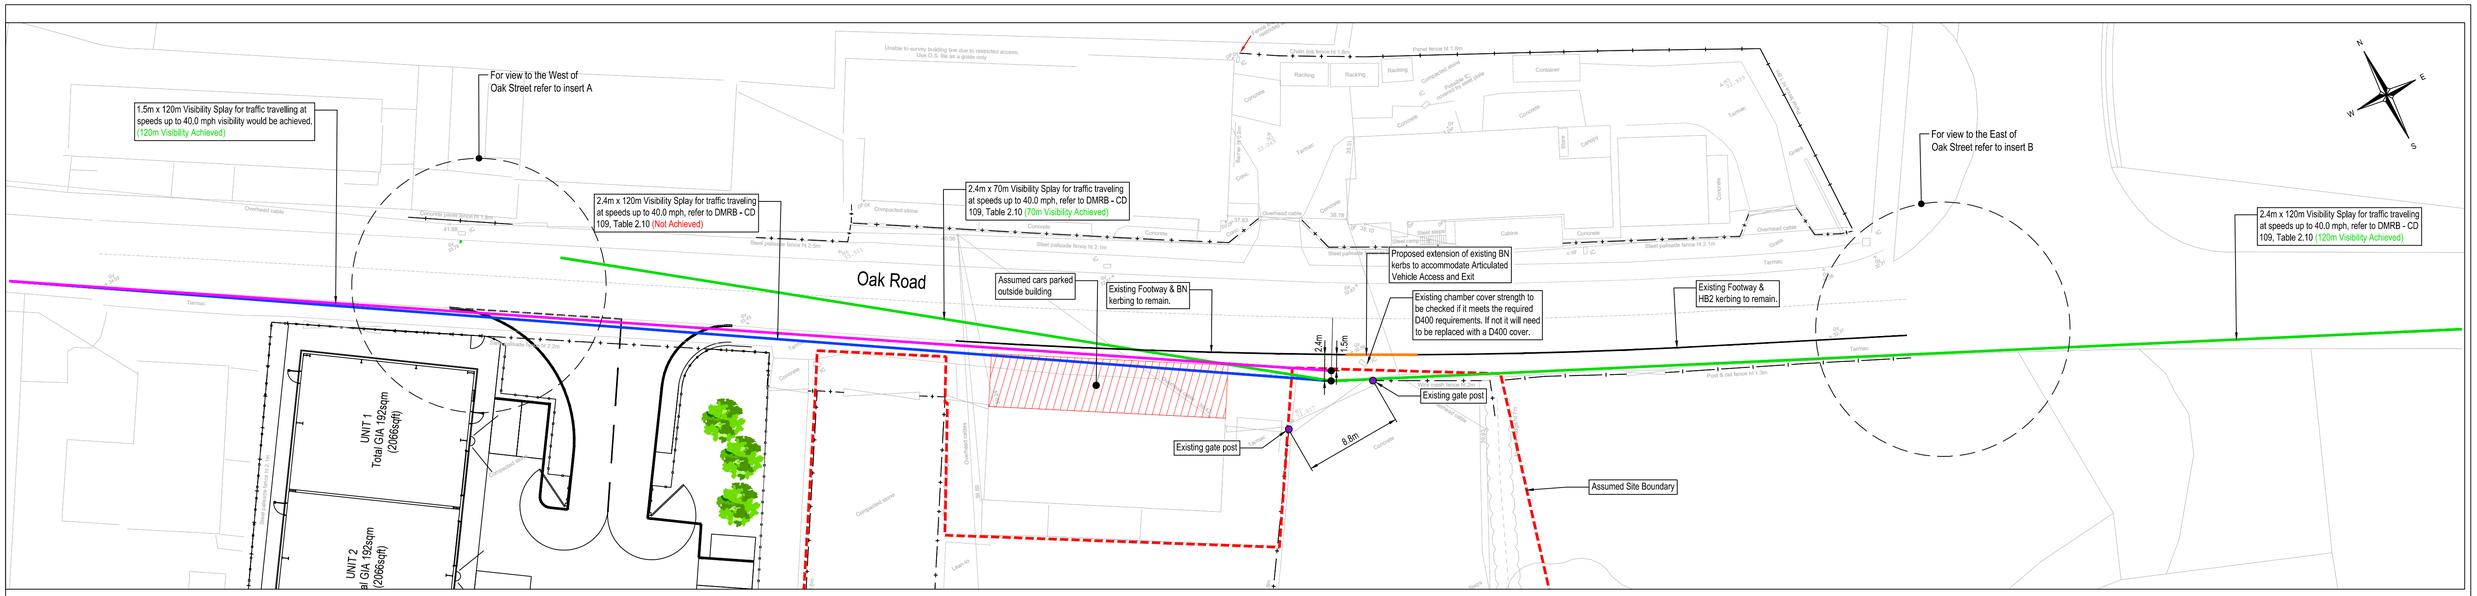


KEY:

	Site Boundary
	2.4m x 120m Visibility Splay for traffic traveling at speeds up to 40.0 mph, refer to DMRB - CD 109, Table 2.10 (Visibility Not Acvieved)
	2.4m x 120m Visibility Splay for traffic traveling at speeds up to 40.0 mph, refer to DMRB - CD 109, Table 2.10 (Visibility Achieved)
	1.5m x 120m Visibility Splay for traffic traveling at speeds up to 40.0 mph, refer to DMRB - CD 109, Table 2.10 (Visibility Achieved)
	Proposed extension of existing BN kerbs (To accommodate Articulated Vehicle Access)

General Notes:

- Do not scale from this drawing.
- All dimensions are in millimetres (mm), all levels in metres (m) unless noted otherwise.
- Discrepancies or omissions are to be reported to the Engineer prior to work commencing.
- Materials and workmanship are to comply in all respects with current British Standard Specifications, Codes of Practice, and Building Regulations Approved Documents.
- This drawing is to be read in conjunction with all relevant specifications and drawings issued by the Engineer, Architect and other Specialists.
- The contractor is to check all information provided, including all proposed external levels, prior to commencing the works and seek clarification from the engineer in respect to any ambiguities found.
- The copyright of this drawing is vested in the Engineer and must not be copied or reproduced without written consent.

Safety, Health & Environmental Information:

In addition to the hazards and risks normally associated with the types of work detailed on this drawing, please note the significant hazards identified by symbols below,

INDICATES A RESIDUAL RISK AS A WARNING

INDICATES A RESIDUAL RISK FOR INFORMATION


and described below:

Construction/Maintenance/Cleaning/Demolition

Refer to Drawing: TBC



Insert A

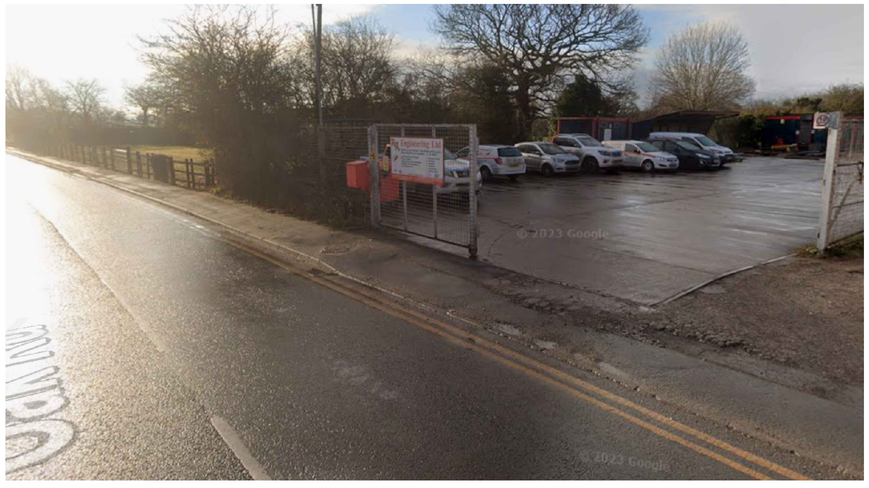

Insert B

P01	DH/am	24.02.2026	Preliminary Issue
Rev	By / Chk'd	Date	Description

PRELIMINARY DRAWING
This drawing is not to be used for construction

Client
R & R Engineering

BarnsleyMarshall Limited
4&5 Prior Wharf
Harris Business Park, Hanbury Rd
Stoke Prior, Bromsgrove
B604FG
Tel: 01905 330550
Email: design@barnsleymarshall.co.uk
Web: www.barnsleymarshall.co.uk

Project
New Workshop
Oak Road, Wrexham
LL13 9RG

Drawing
Site Access & Geometrics

By	DH/IW	Date	23/02/2026
Drawing No.		Revision	
RNW-BML-XX-XX-DR-C-1002		P01	
BML Job No.		Status	
0968-04		-	

Drawing Scale at A1: n.t.s

CAD Filename: I:\BM-DataStore\Data\Projects\0968-04 R&R new workshop\Information - Working\DWG\RNW-BML-XX-XX-DR-C-1002-P-01-Site Access & Vehicle Tracking.dwg