

Access Detail 1:200

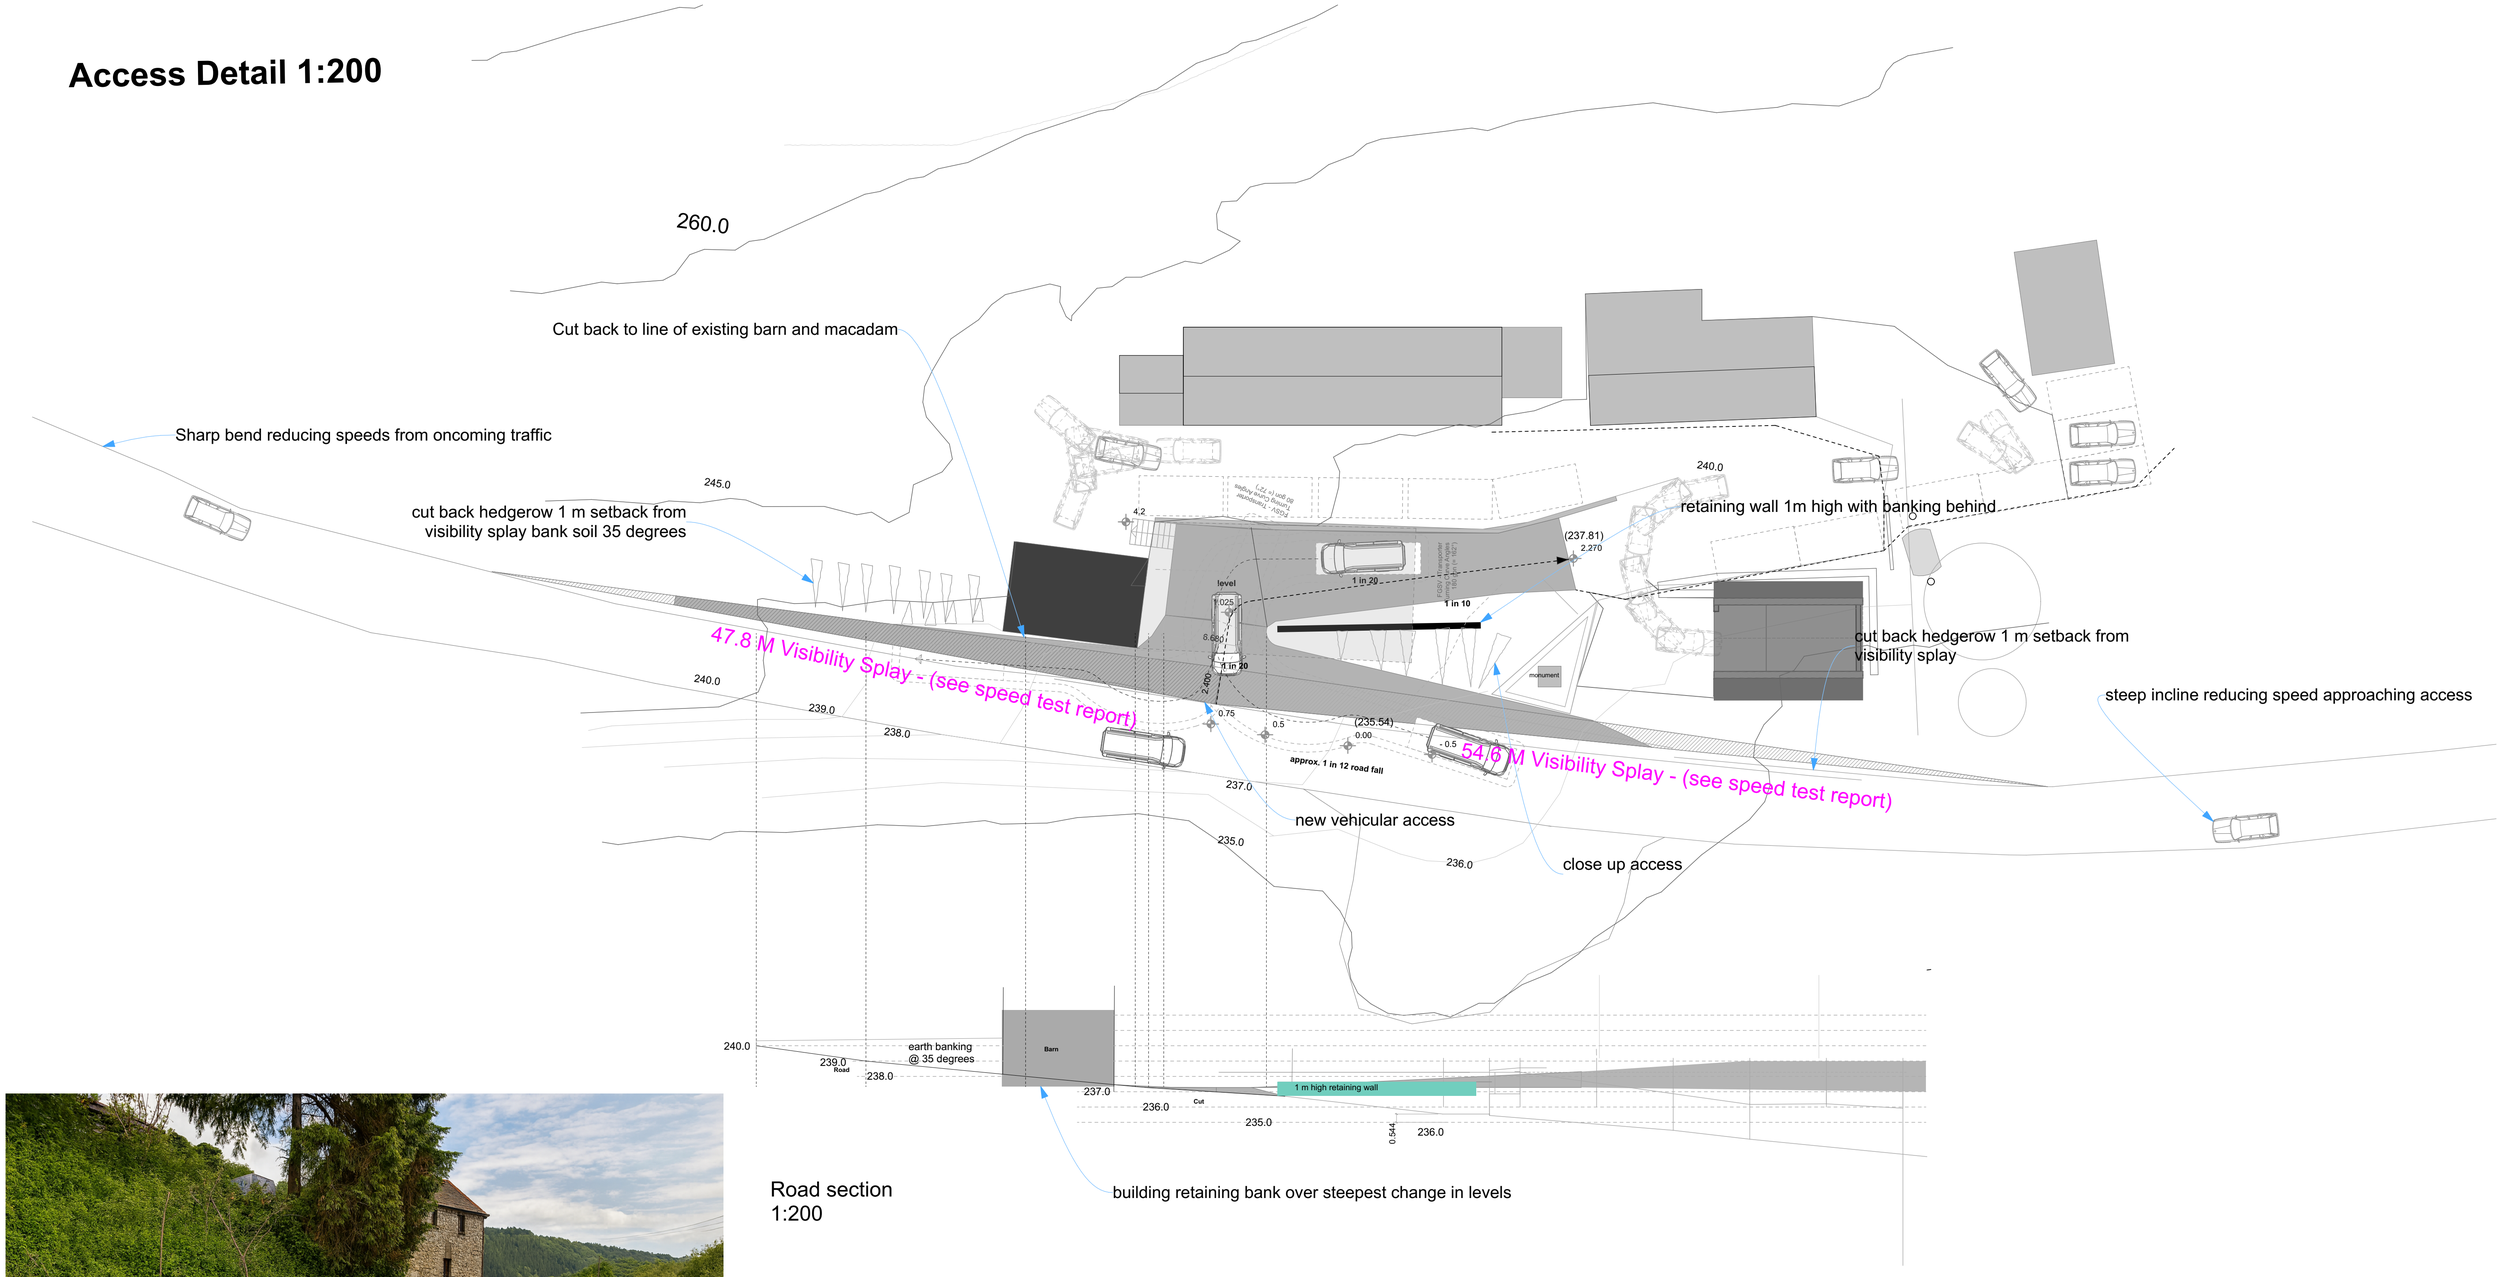

Road section
1:200



banked soil behind low level retaining as required

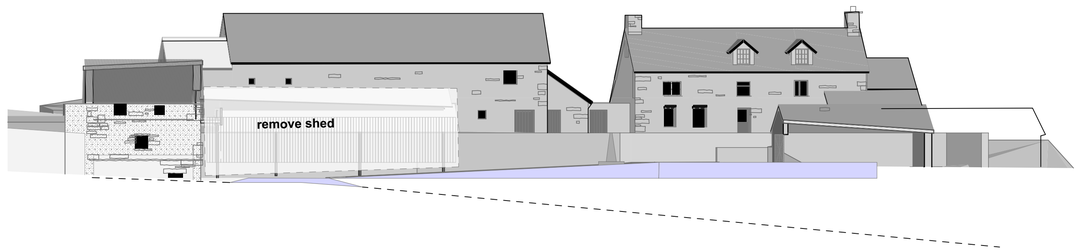

Proposed access improvements
:Pont Y Meibion, Llanarmon Road, Glyn Ceiriog, Llangollen

Frederick Carter
Architectural Services
Design, Detailing, Visualisation, Architecture, BIM
CIAT
CONTACT :
01686 805756
EMAIL:
FRED@FREDCARTER.CO.UK
Rivenhams House, Carrog Road, Newtown, Powys, SY16 4HD

DATE	1/8/2024	SCALE	1:200
DWG No	VS/91/2025/01	REV	B