

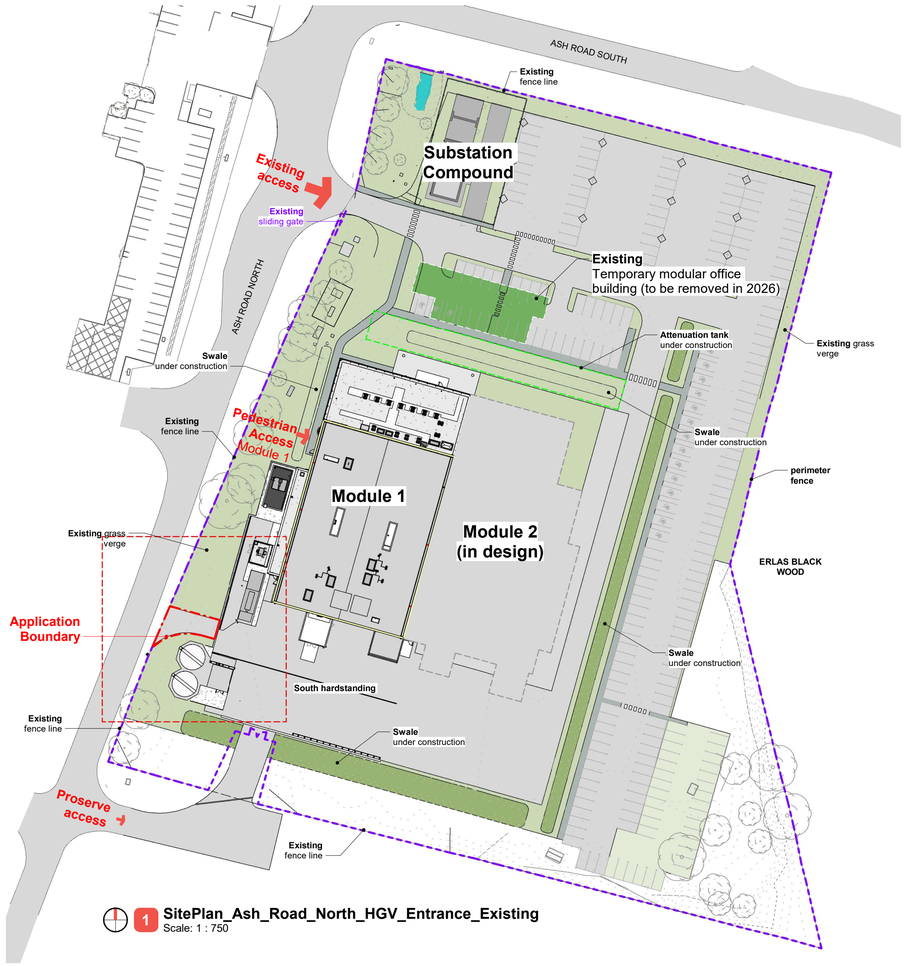



1 SitePlan_Ash_Road_North_HGV_Entrance_Existing
Scale: 1 : 750

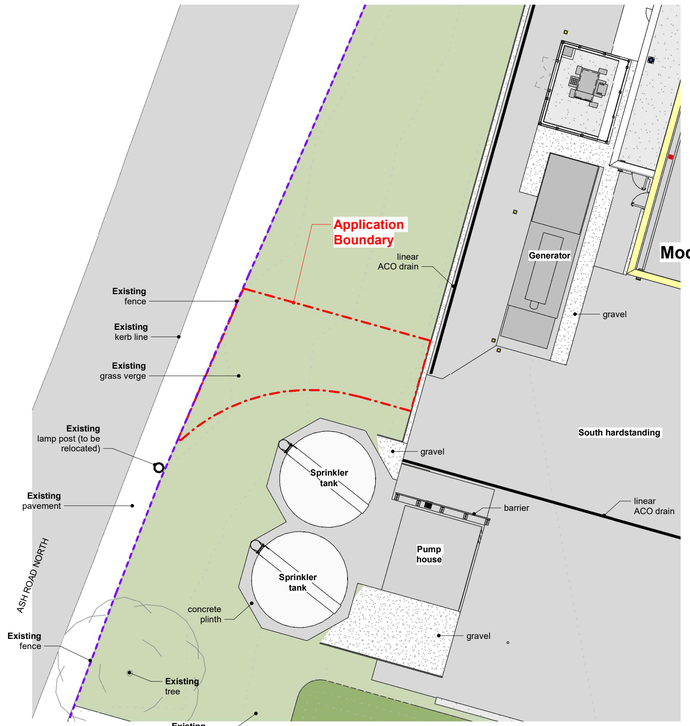

2 Plan_Ash_Road_North_HGV_Entrance_Existing
Scale: 1 : 200

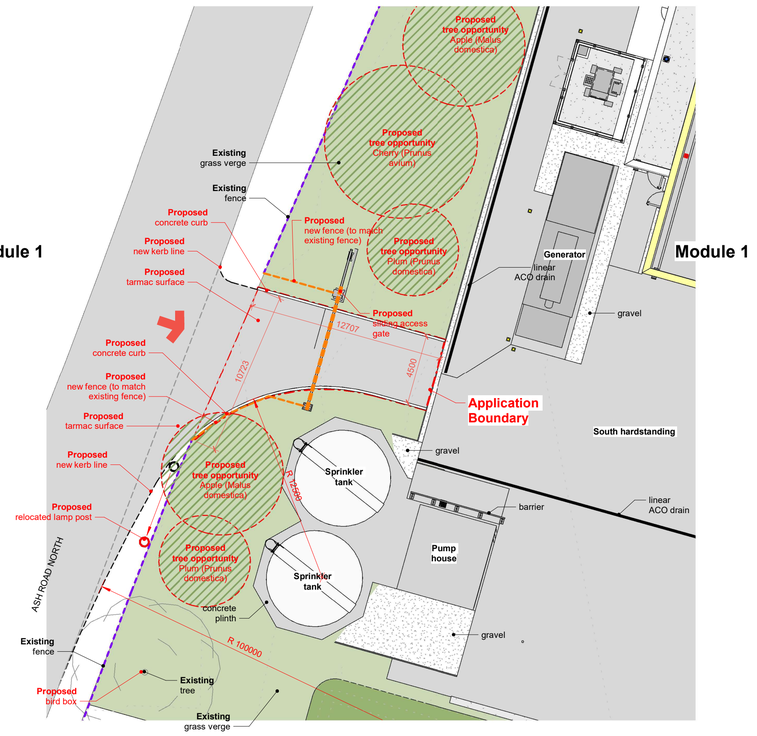


3 Plan_Ash_Road_North_HGV_Entrance_Proposed
Scale: 1 : 200

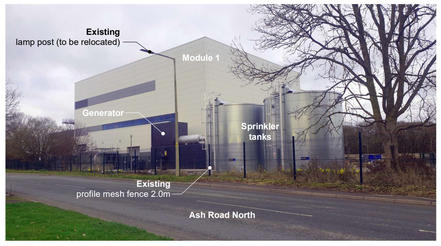





Ash_Road_North_HGV_Existing_Fence_and_Infrastructure

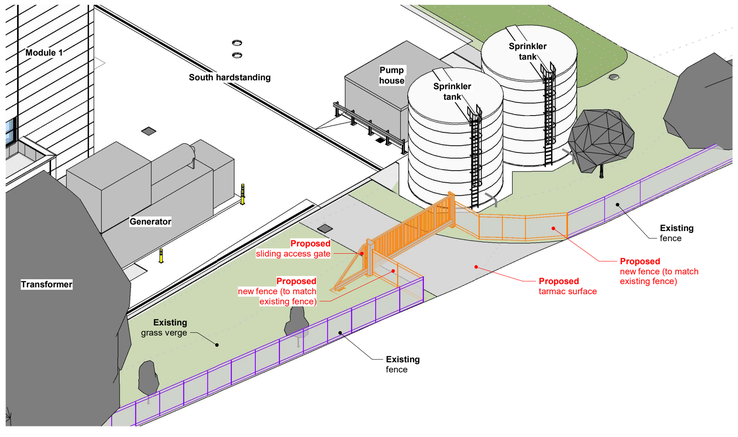

5 Axo1_Ash_Road_North_HGV_Entrance_Proposed

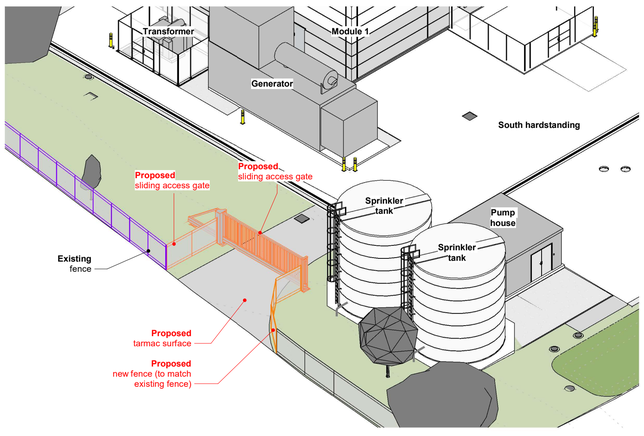

6 Axo2_Ash_Road_North_HGV_Entrance_Proposed

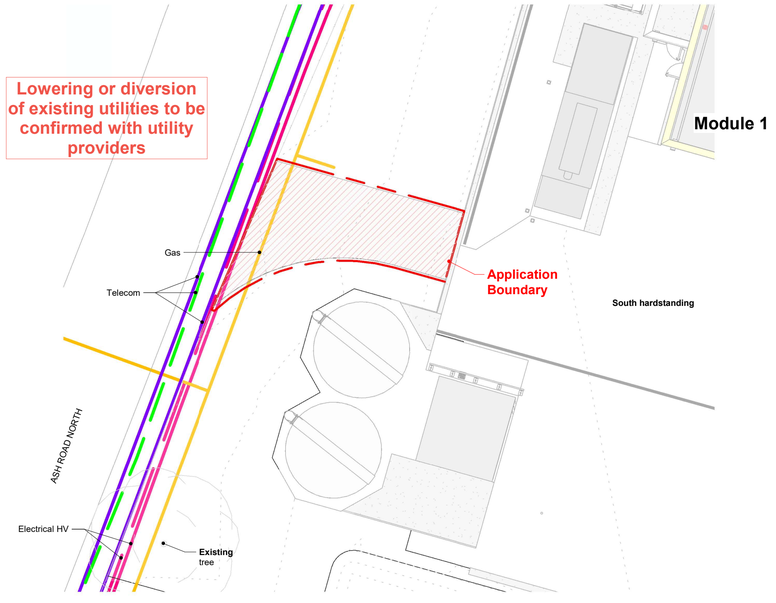

4 Plan_Ash_Road_North_HGV_Entrance_Existing_Utilities
Scale: 1 : 200

0 2 4 6 8m
1:200 @ A1

Notes:

- Figured dimensions are to be used in all case.
- Dimensions should not be scaled from drawing.
- All existing dimensions should be checked on site before commencement of the works.
- Any discrepancies in dimensions should be clarified with the Architect prior to commencement of the works.
- No deviation from this drawing will be permitted without the prior written consent of the Architect.
- This drawing is to be read in conjunction with all other relevant LMA drawings, and the drawings and information produced by other professionals / consultants involved in the project
- Please note that the use of any quantification data is done so at the users own risk.
- This drawing is the copyright of **Lovelock Mitchell Architects** and to be returned to the Architect on completion of the contract. The drawing should not be reproduced without the written permission of **Lovelock Mitchell Architects.**

This drawing must be printed in colour to be read correctly

Rev.	Date	Revision Description	Drawn	Checked
P2	260316	Tree opportunities added	GI	CR
P1	260310	First issue of Drawing	GI	CR

IMC | LMA | 01 | XX | DR | A
7101 | P2

Site_Plan
Ash_Road_North_Entrance

Multi Storey Car Park Wrexham

Status: A2

Project Number: 2525

LOVELOCK MITCHELL ARCHITECTS
3 Stanley Street Chester CH1 2LS
01244 404321
www.lovelockmitchell.com