



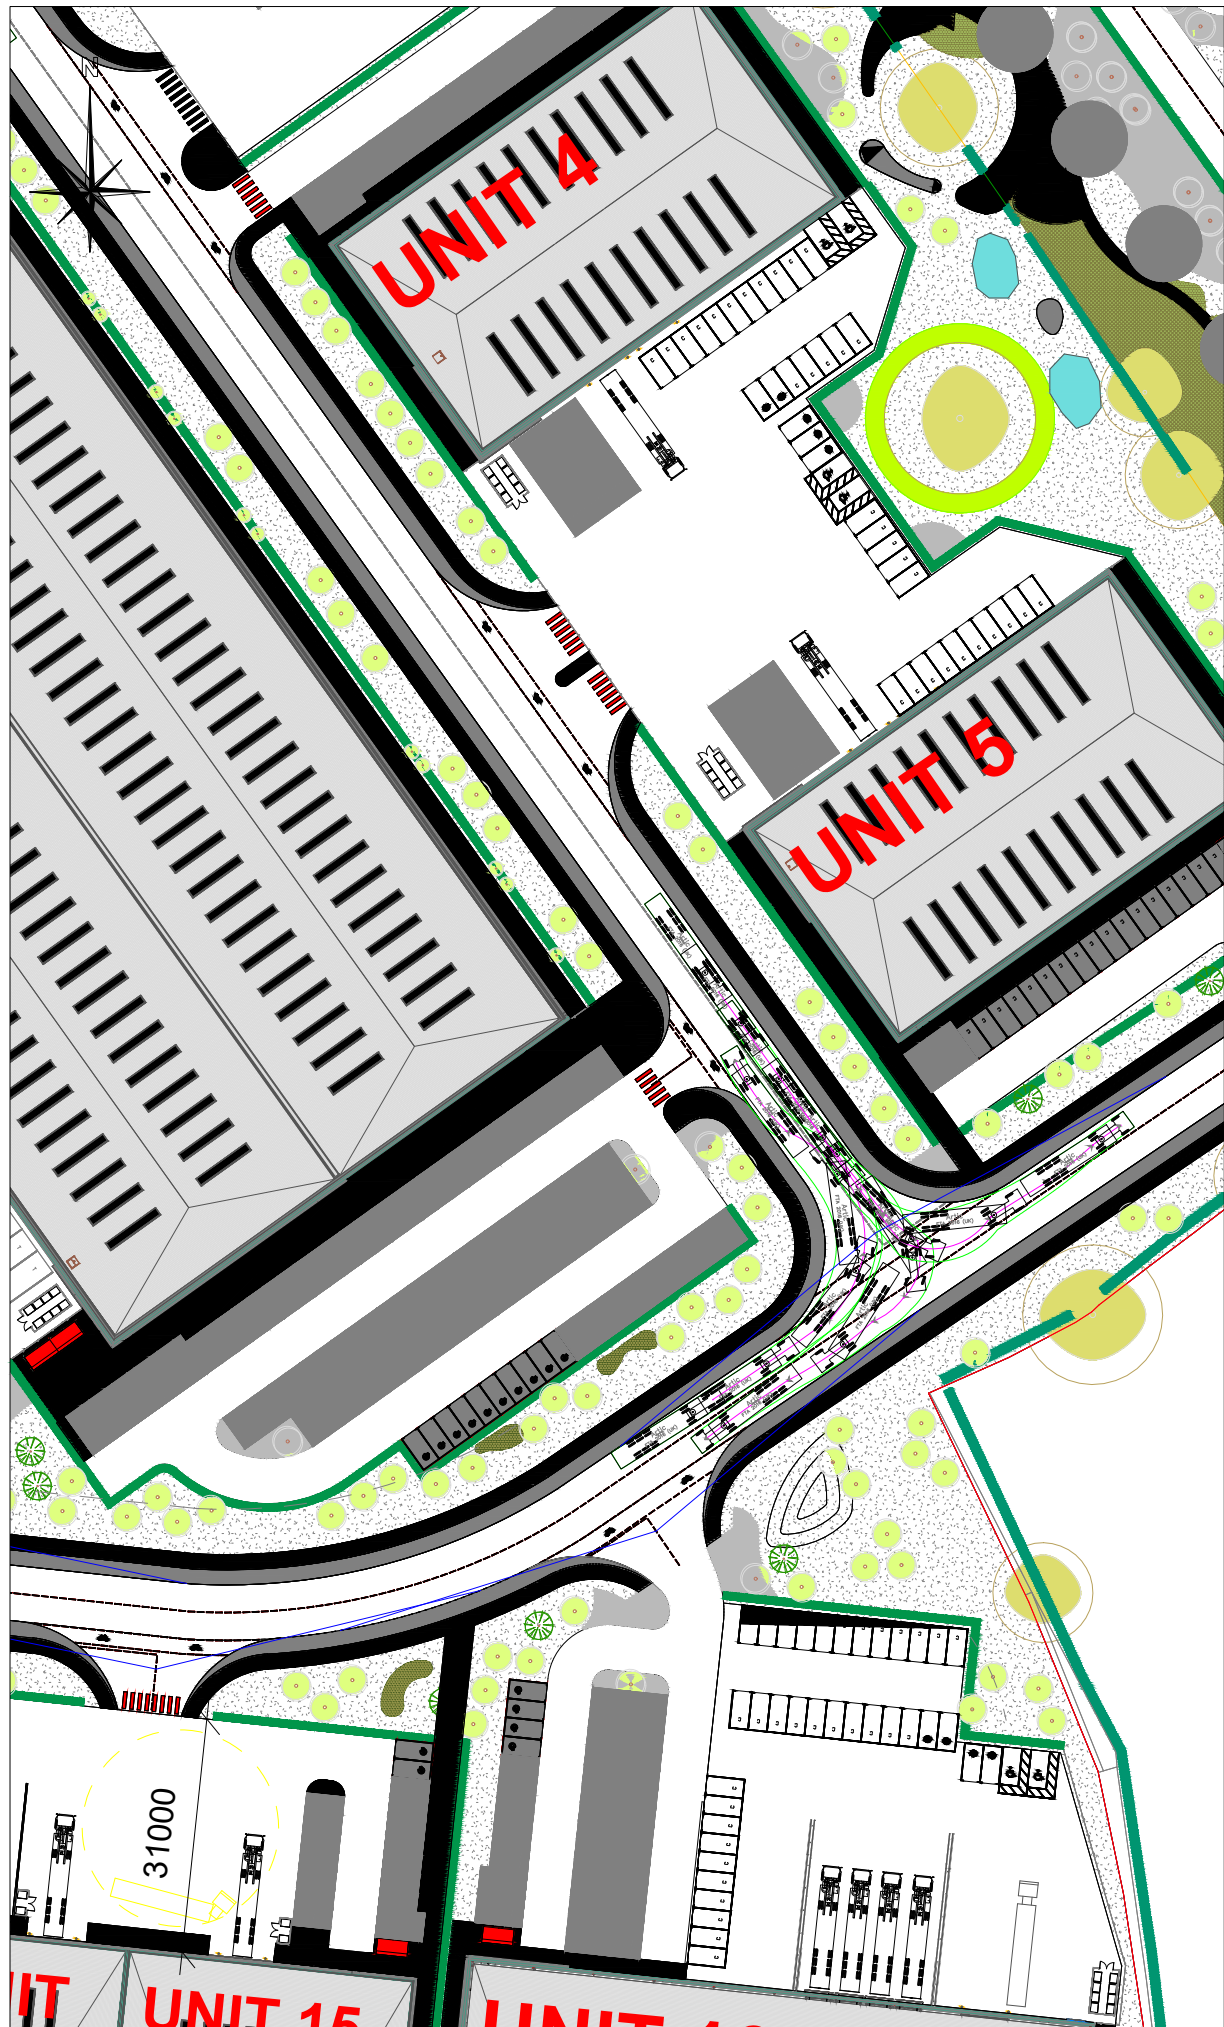

Notes:

1. All dimensions are to be checked on site before the commencement of works. Any discrepancies are to be reported to the Architect & Engineer for verification. Figured dimensions only are to be taken from this drawing.
2. This drawing is to be read in conjunction with all relevant Engineers' and Service Engineers' drawings and specifications. This drawing is copyright.

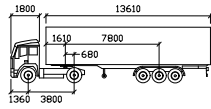

Artic

Tractor Width	2550	Lock to Lock Time	6.0
Tractor Width	2550	Steering Angle	42.7
Tractor Track	2550	Articulating Angle	70.0
Tractor Track	2550		

2.4m x 43m Visibility Splays

Rev	Date	Description	Ckd	By
-----	------	-------------	-----	----

Cora^{iHt}

Adamson House, Towers Business Park
Wilmslow Road
Manchester
M20 2YU
Tel: 0161 955 4422
Email: manchester@coraiht.com
Web: www.coraiht.com

Client
Net World Sports Limited

Project
North of Bryn Lane
Wrexham

Title
Internal Site Tracking

Drawing Status

Job No. 16-2067

Drawn	Checked	Scale at A3	Date	Issue Date
MC	TC	1:1000	16/03/26	-

Drawing No. 211