


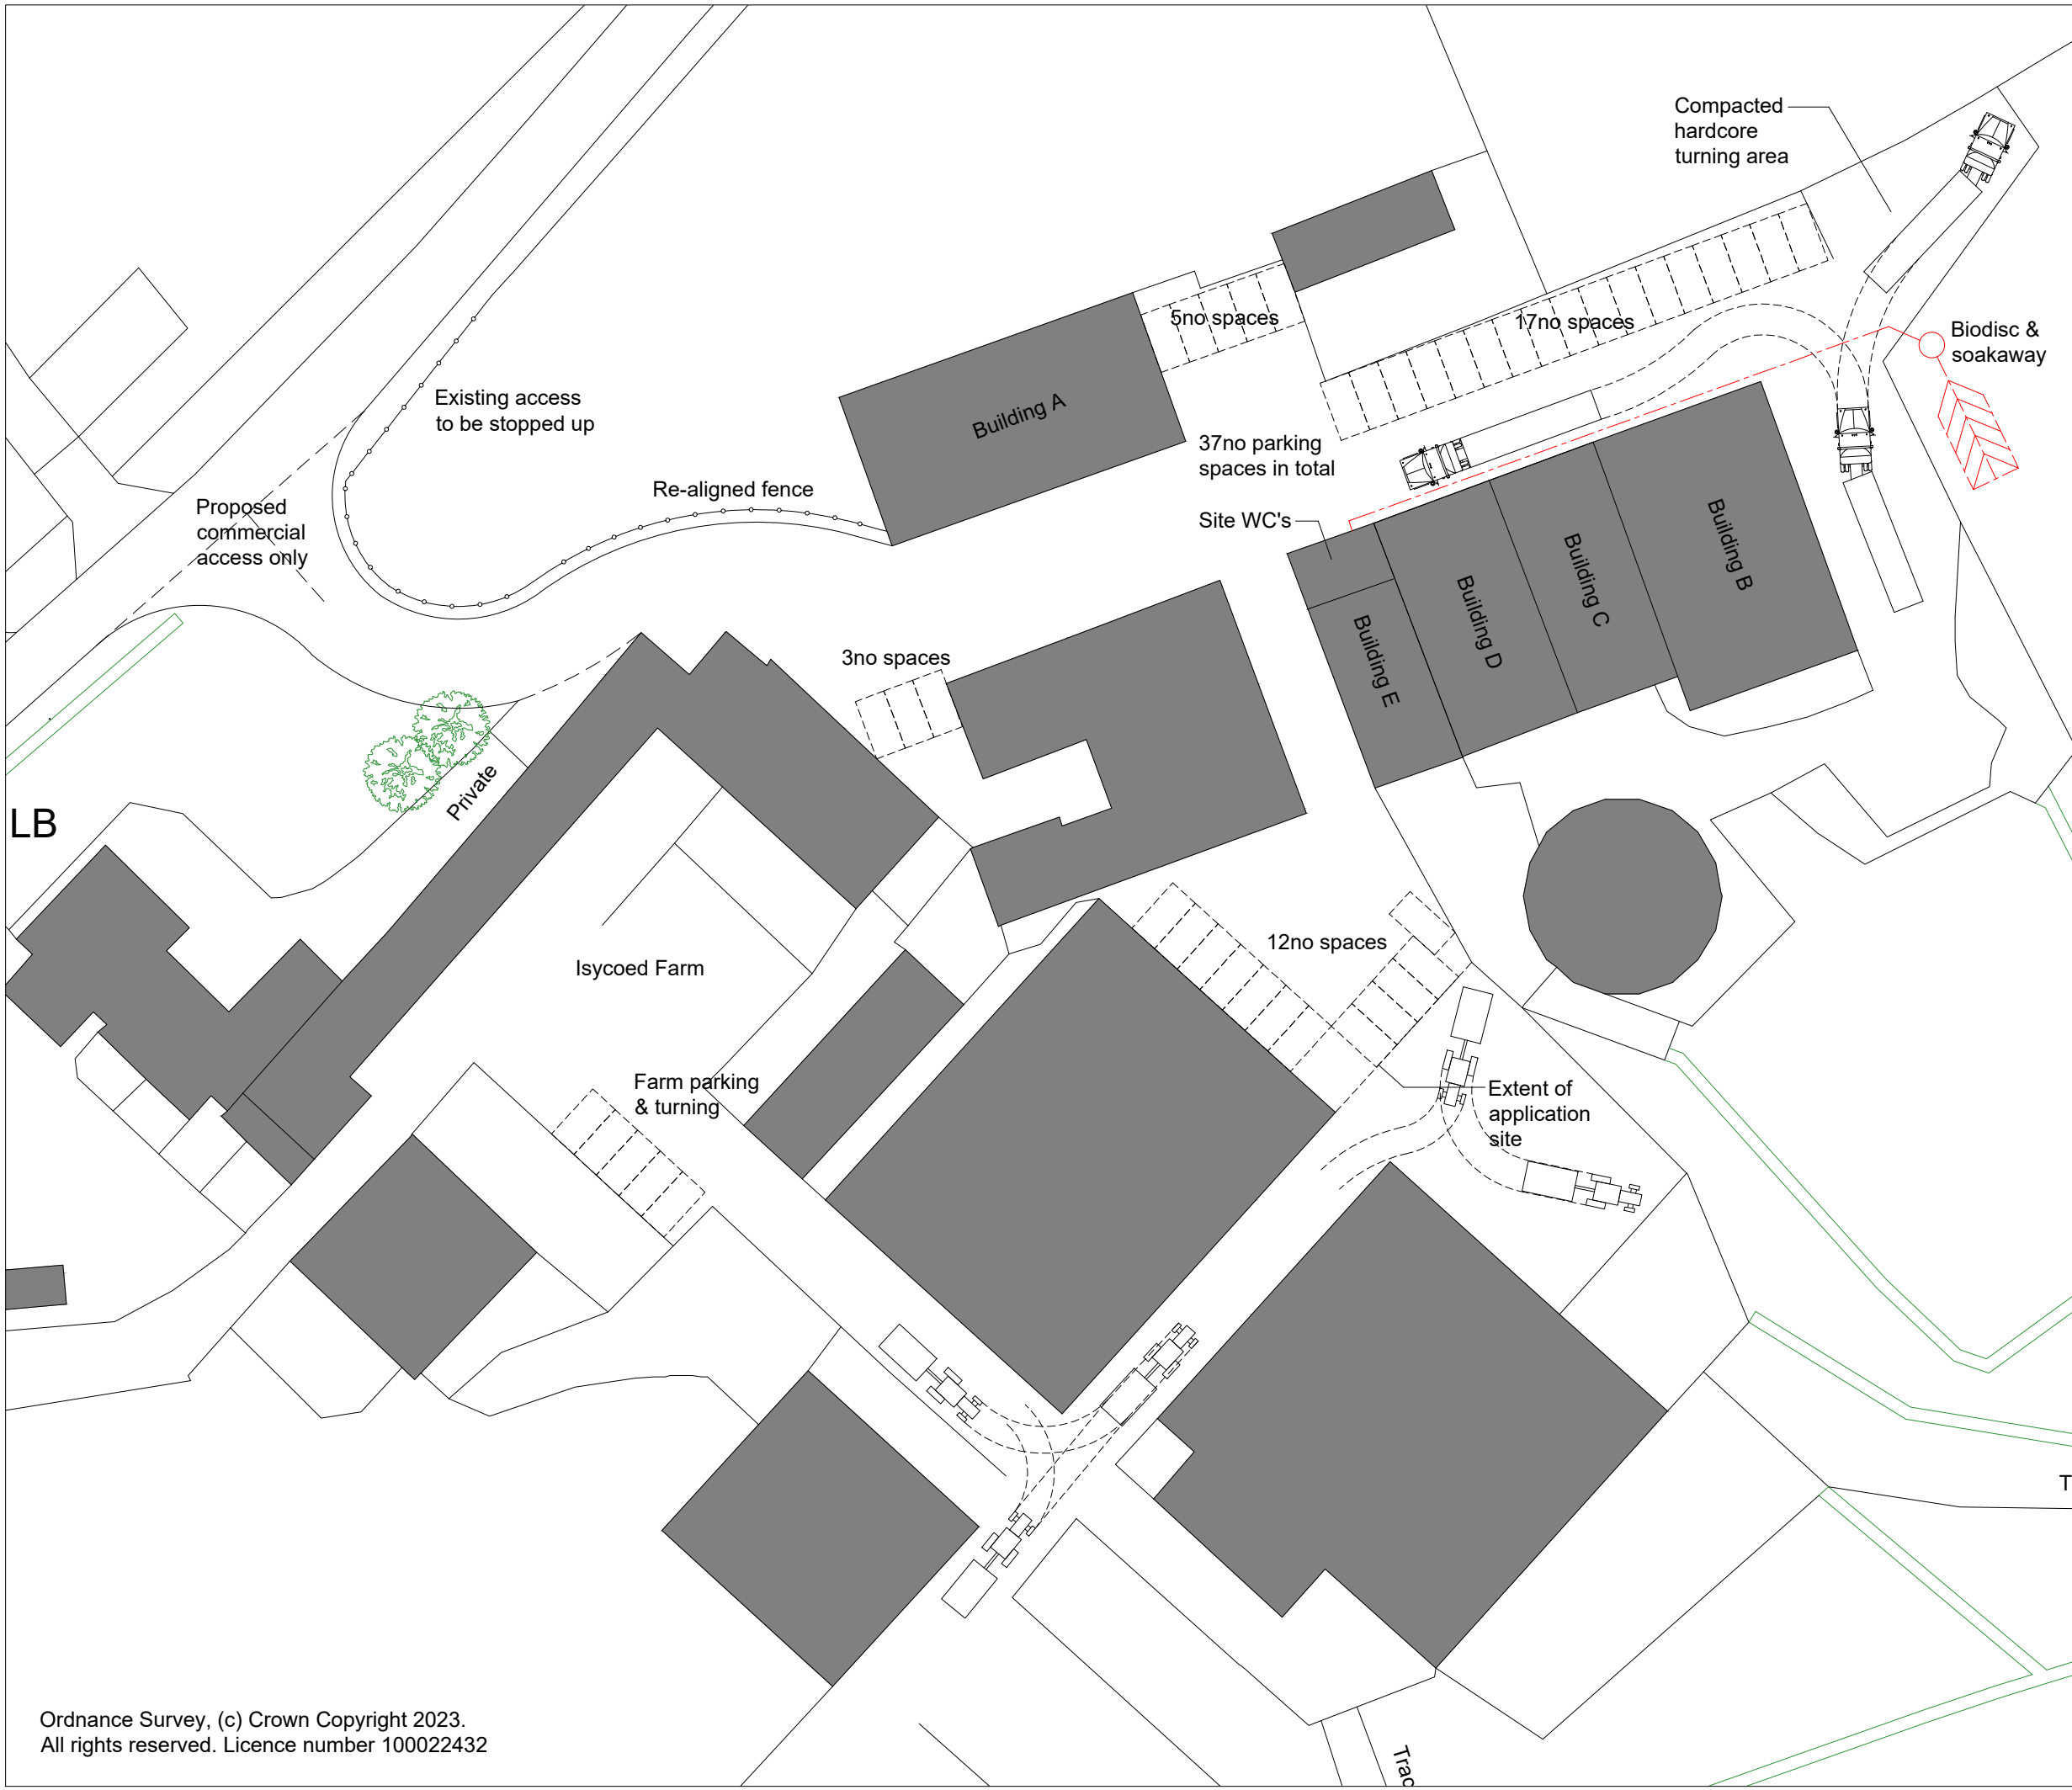

THIS DRAWING IS TO BE READ IN CONJUNCTION WITH ALL RELATED DRAWINGS. ALL DIMENSIONS MUST BE CHECKED AND VERIFIED ON SITE BEFORE COMMENCING ANY WORK OR PRODUCING SHOP DRAWINGS. THE ORIGINATOR SHOULD BE NOTIFIED IMMEDIATELY OF ANY DISCREPANCY. THIS DRAWING IS COPYRIGHT AND REMAINS THE PROPERTY ROGER PARRY & PARTNERS.

Rev	Description	Date	By
A	Swept paths added	03/11/2023	NB
B	Additional swept paths added, farm parking indicated	22/12/2023	NB
C	Buildings F & G omitted from application	10/06/2024	NB
D	Revised following Highways comments	14/06/2024	NB
E	Access amended	18/03/2025	NB



Residential - Agricultural - Commerical

Project	Proposed Change of Use from Agricultural to Commercial		
Drawing Title	Proposed Block Plan		
Location	Isycoed Farm, Holt Road, Ridleywood Farm, Wrexham, LL13 9US		
Client	TSM & TR Lunt		
Scale	1:500 @ A3		
Drawing No	77362 / RJC / 003	Rev	E
Drawn By	NB	Date	2023/07/03

MERCIAN HOUSE, 9 DARWIN COURT, OXON
BUSINESS PARK, SHREWSBURY, SY3 5AL.
Tel: 01743 791336
E-mail: mail@rogerparry.net
Web address: www.rogerparry.net
Roger Parry & Partners LLP partnership no.OC312203
Registered in England and Wales.
A list of members of the LLP is available at the above address.