
UK MAP CENTRE .com

0 12.5 25 37.5 50 62.5 m

Scale 1:1250 - 1cm = 12.5m - A4 Size

North

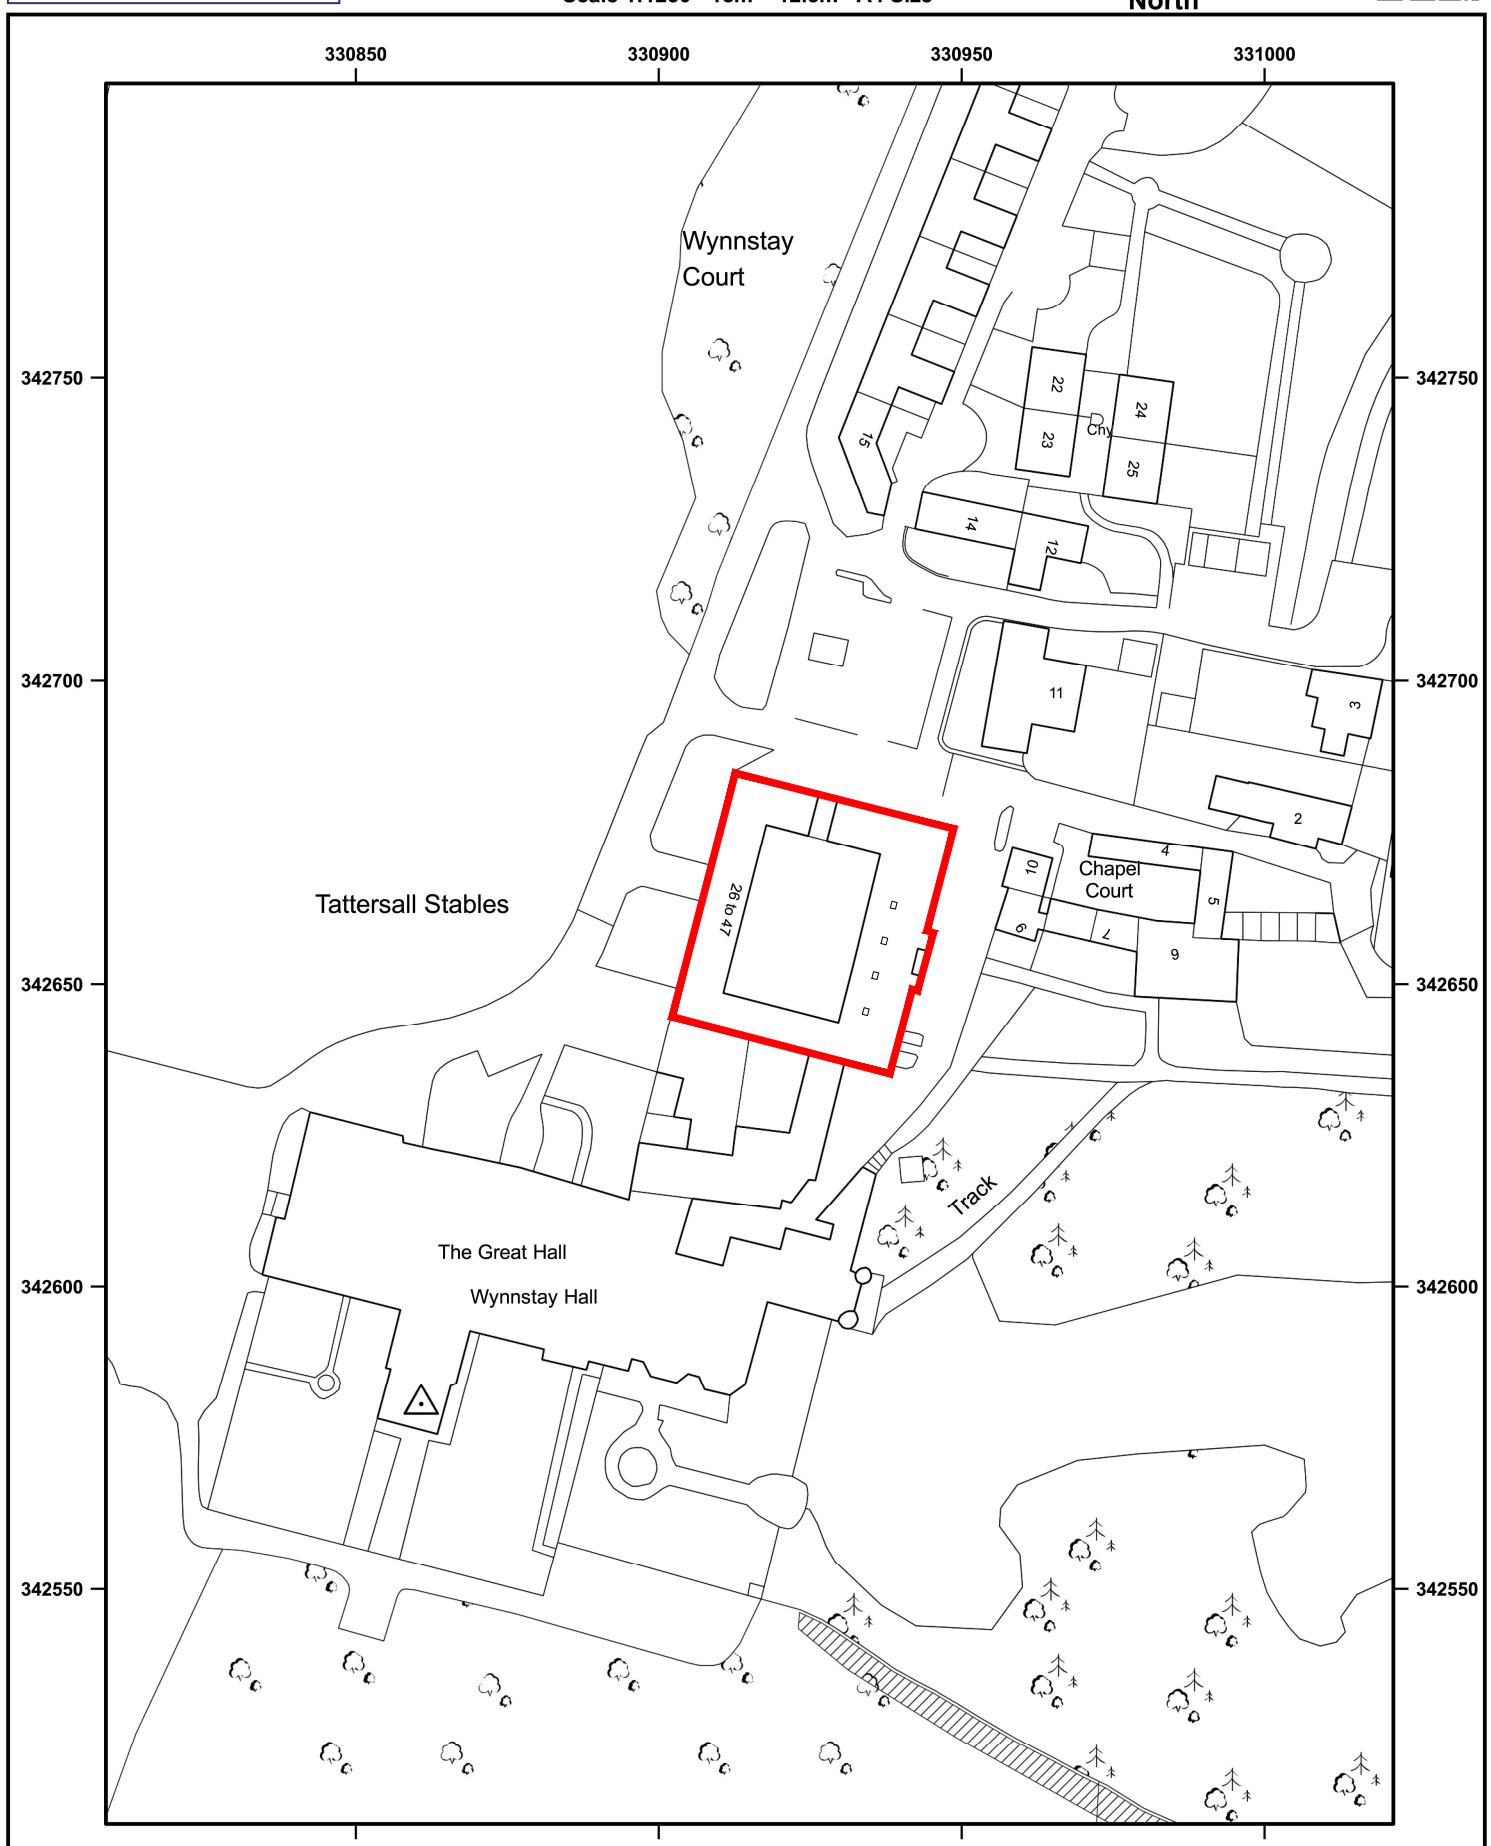

© Crown copyright and database rights 2026 OS AC0000848283. Public rights of way shown on this map have been taken from Local Authority definitive maps. The representation on this map of any other road, track or path is no evidence of the existence of a right of way.

26 TATTERSALL STABLES WYNNSTAY HALL ESTATE RUABON WRECSAM LL14 6LB
Supplied by: www.ukmapcentre.com Product Info: www.ukmapcentre.com/location-plans-1250-scale
Serial No:326878
Centre Coordinates: 330915,342655
Production Date: 21/02/2026

Ordnance Survey Licensed Data

Location Plan - Scale 1:1250

revisions		
no	description	date

Client Name	Tatterhall Stables, Wynnstay Hall Estate, Ruabon Wrexham LL14 6LB
Project Name	Re roofing existing building and replacing domed roof lights
Drawing title	Location Plan

Project No	drg.no	Rev.	Scales	Status
740 - 03 - 26	03		1:1250@A3	

design JPJ

JOHN PARRY JONES
Tel: 01745 446059
Mail: 07778 636792
email: jpjacad@gmail.com
10 Hendre Las, Abergele, Conwy, LL22 9BJ

© Copyright john parry jones - architectural design services. All dmension to be checked on site before commencing works and any discrepancies to be reported back to the design consultant.