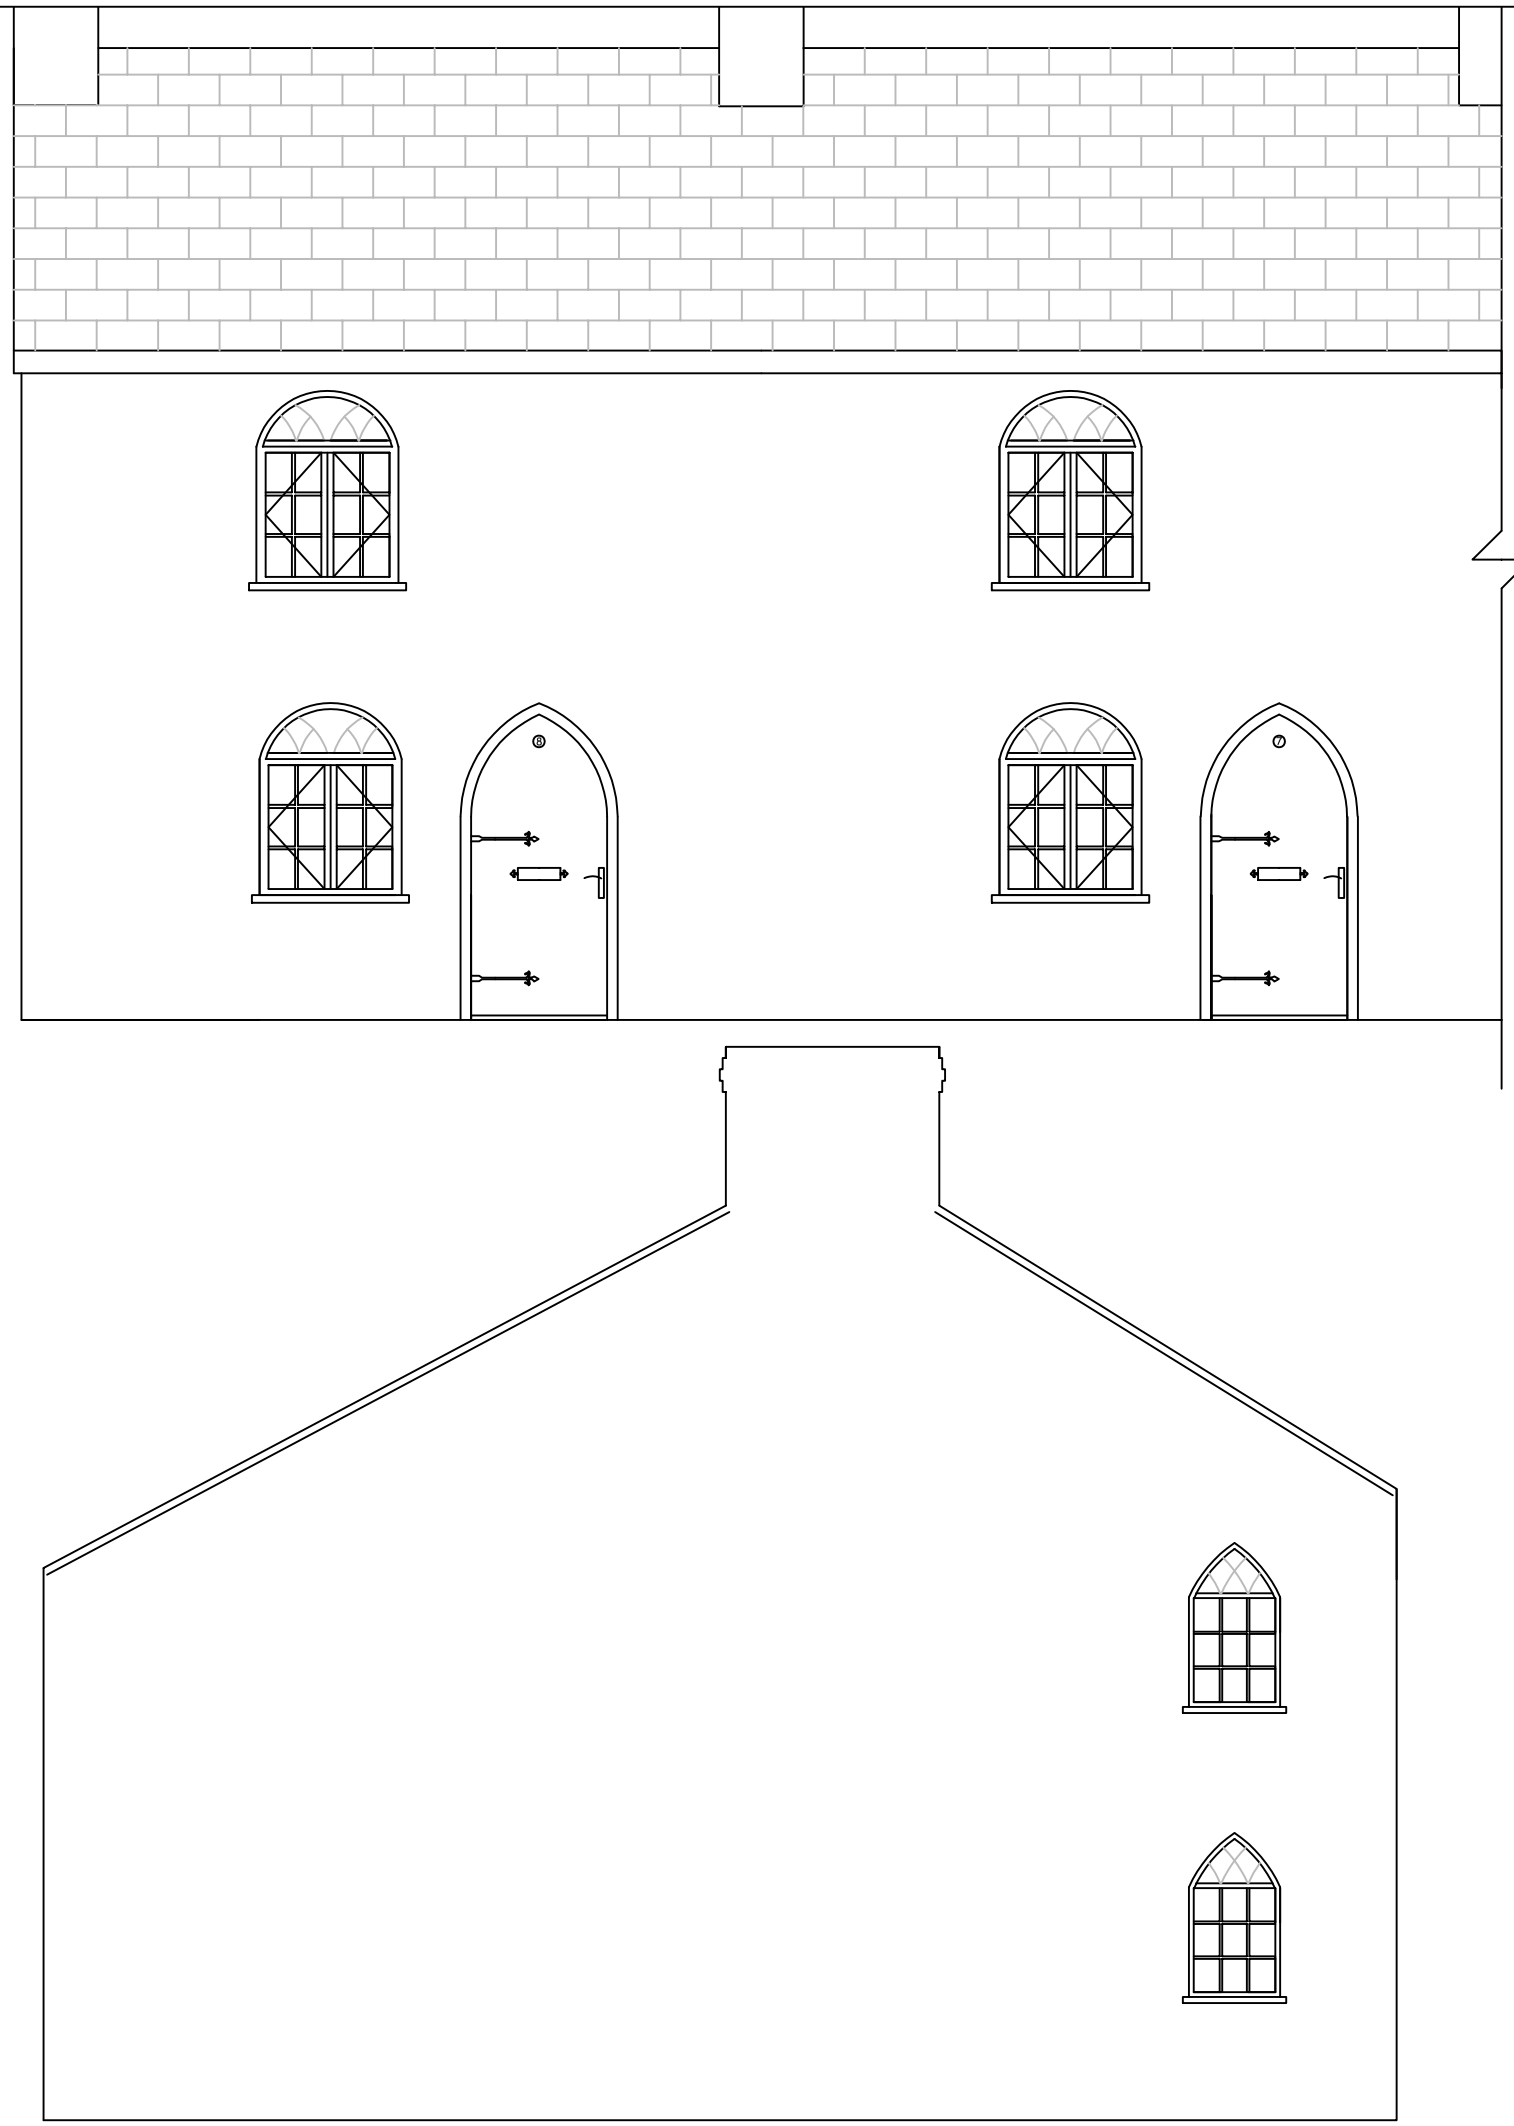


WREXHAM COUNTY BOROUGH COUNCIL
Housing Services,
Housing and Public Protection Department,
Ruthin Road,
Wrexham.
LL13 7TU

Tel: (01978) 315300 Fax: (01978) 315355

Project: Dispensary Row, Overton.			
Detail: Front & Side Elevations			
Drawn By: SR	Date: Aug 2023	Checked By:	
Scale: 1:50	Project No:	Dwg No: 2	Rev: