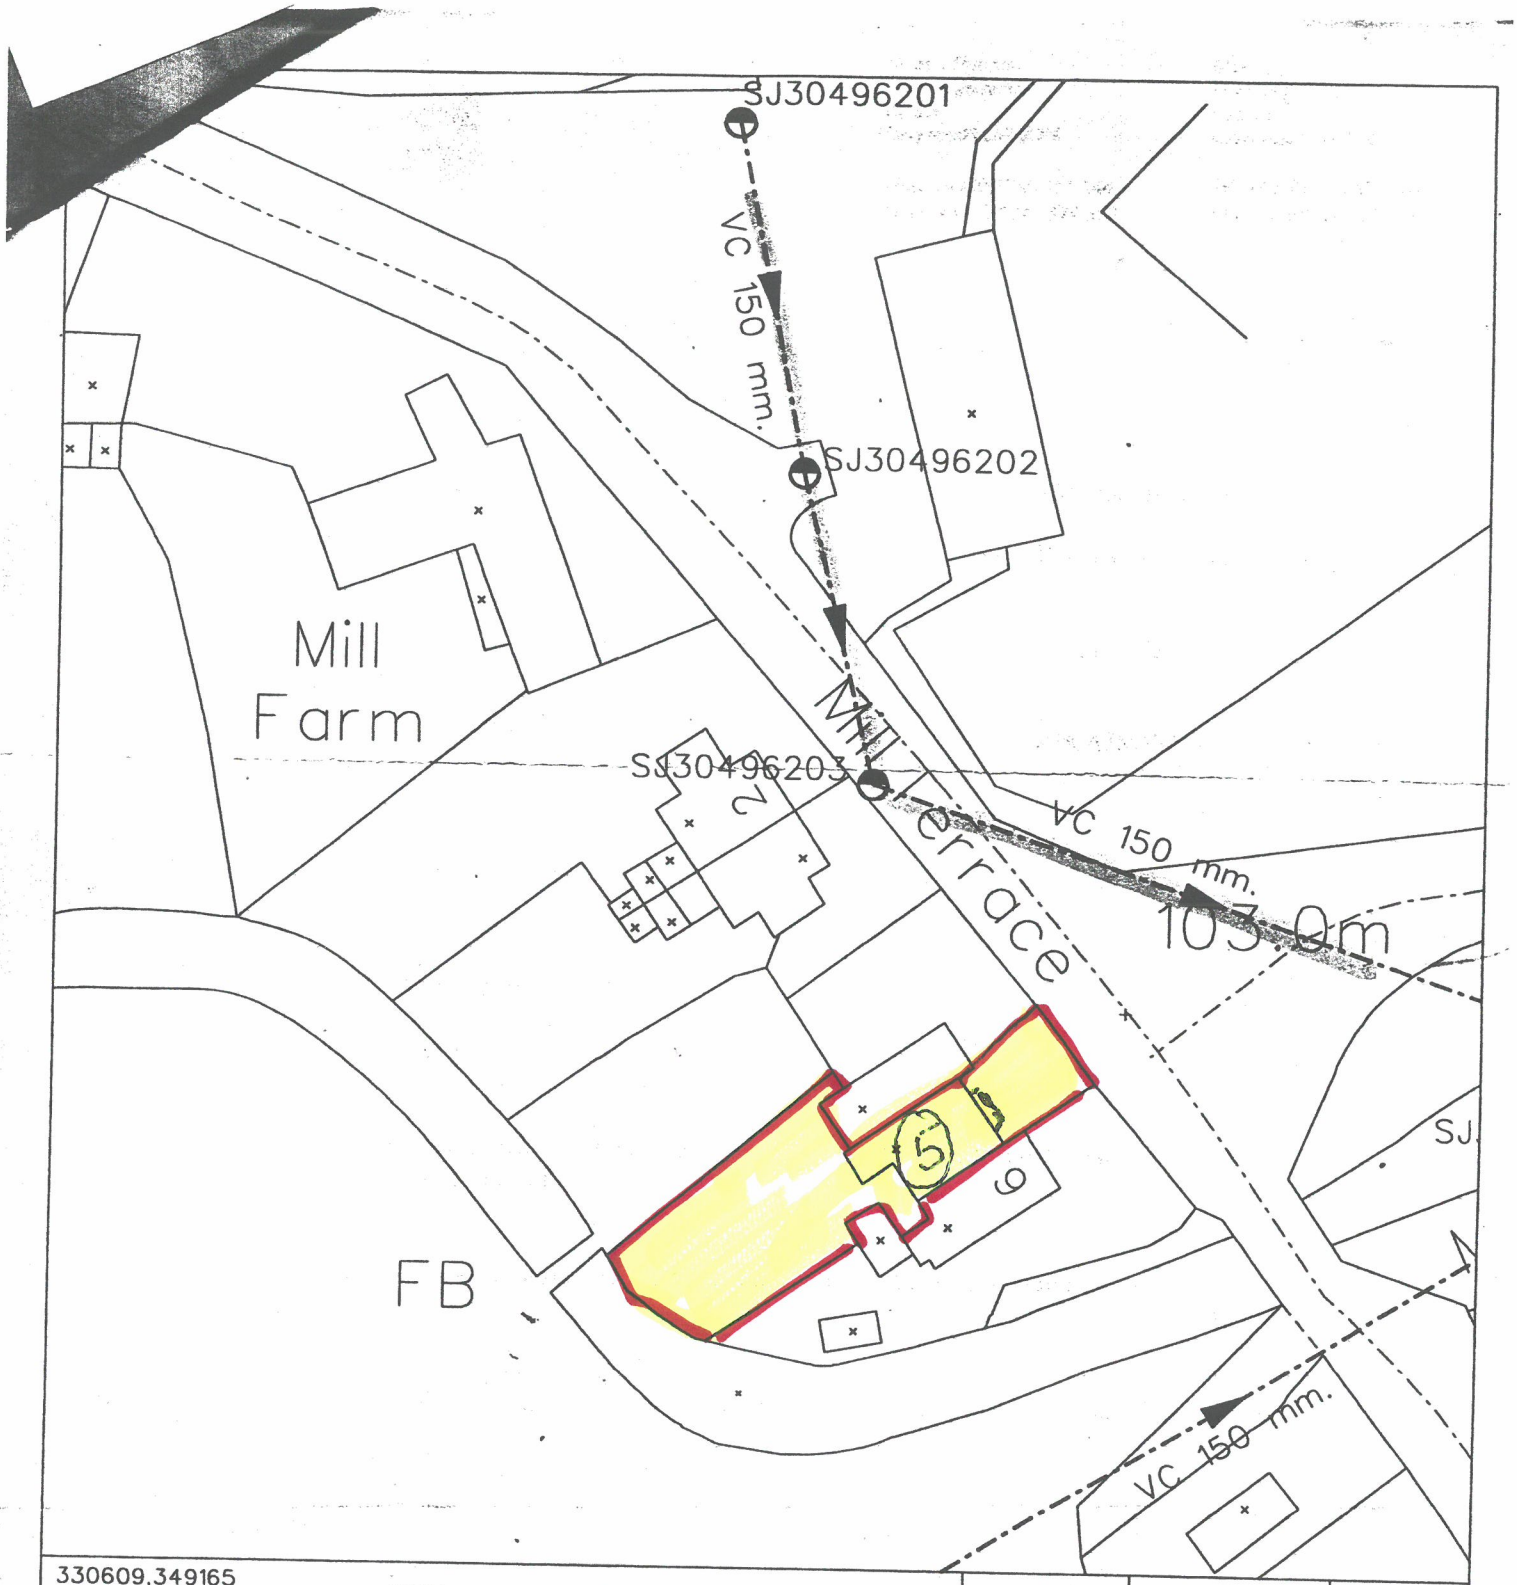


330609,349165

AIS Plot

THIS PLAN IS FURNISHED AS A GENERAL GUIDE ONLY AND NO [illegible] IT'S CORRECTNESS IS [illegible] THIS PLAN MUST NOT [illegible] THE EVENT OF [illegible] WORKS MADE IN THE [illegible] WATER MAINS, [illegible] SEWERS AND DISPOSAL MAINS VESTED IN DWR CYMRU/WELSH WATER

Depot : J.Jones
Date : Aug 24 1999
Scale : 1:500

Dwr Cymru Welsh Water INTERNAL Use ONLY

Not to be used for Public/Utility information purposes

Dŵr Cymru Welsh Water

DWR CYMRU - WELSH WATER
WATER MAINS
PUBLIC SEWERS
DISPOSAL MAINS

Reproduced from the Ordinance Survey's maps with the permission of the Controller of Her Majesty's Stationery Office. © Crown Copyright.

Stage	Level	Initials
Field Data Capture	Site	
	Supervisor	
A.I.S.	Technician	
	Digitiser	
Quality Control	Area	
	Division	
	Region	