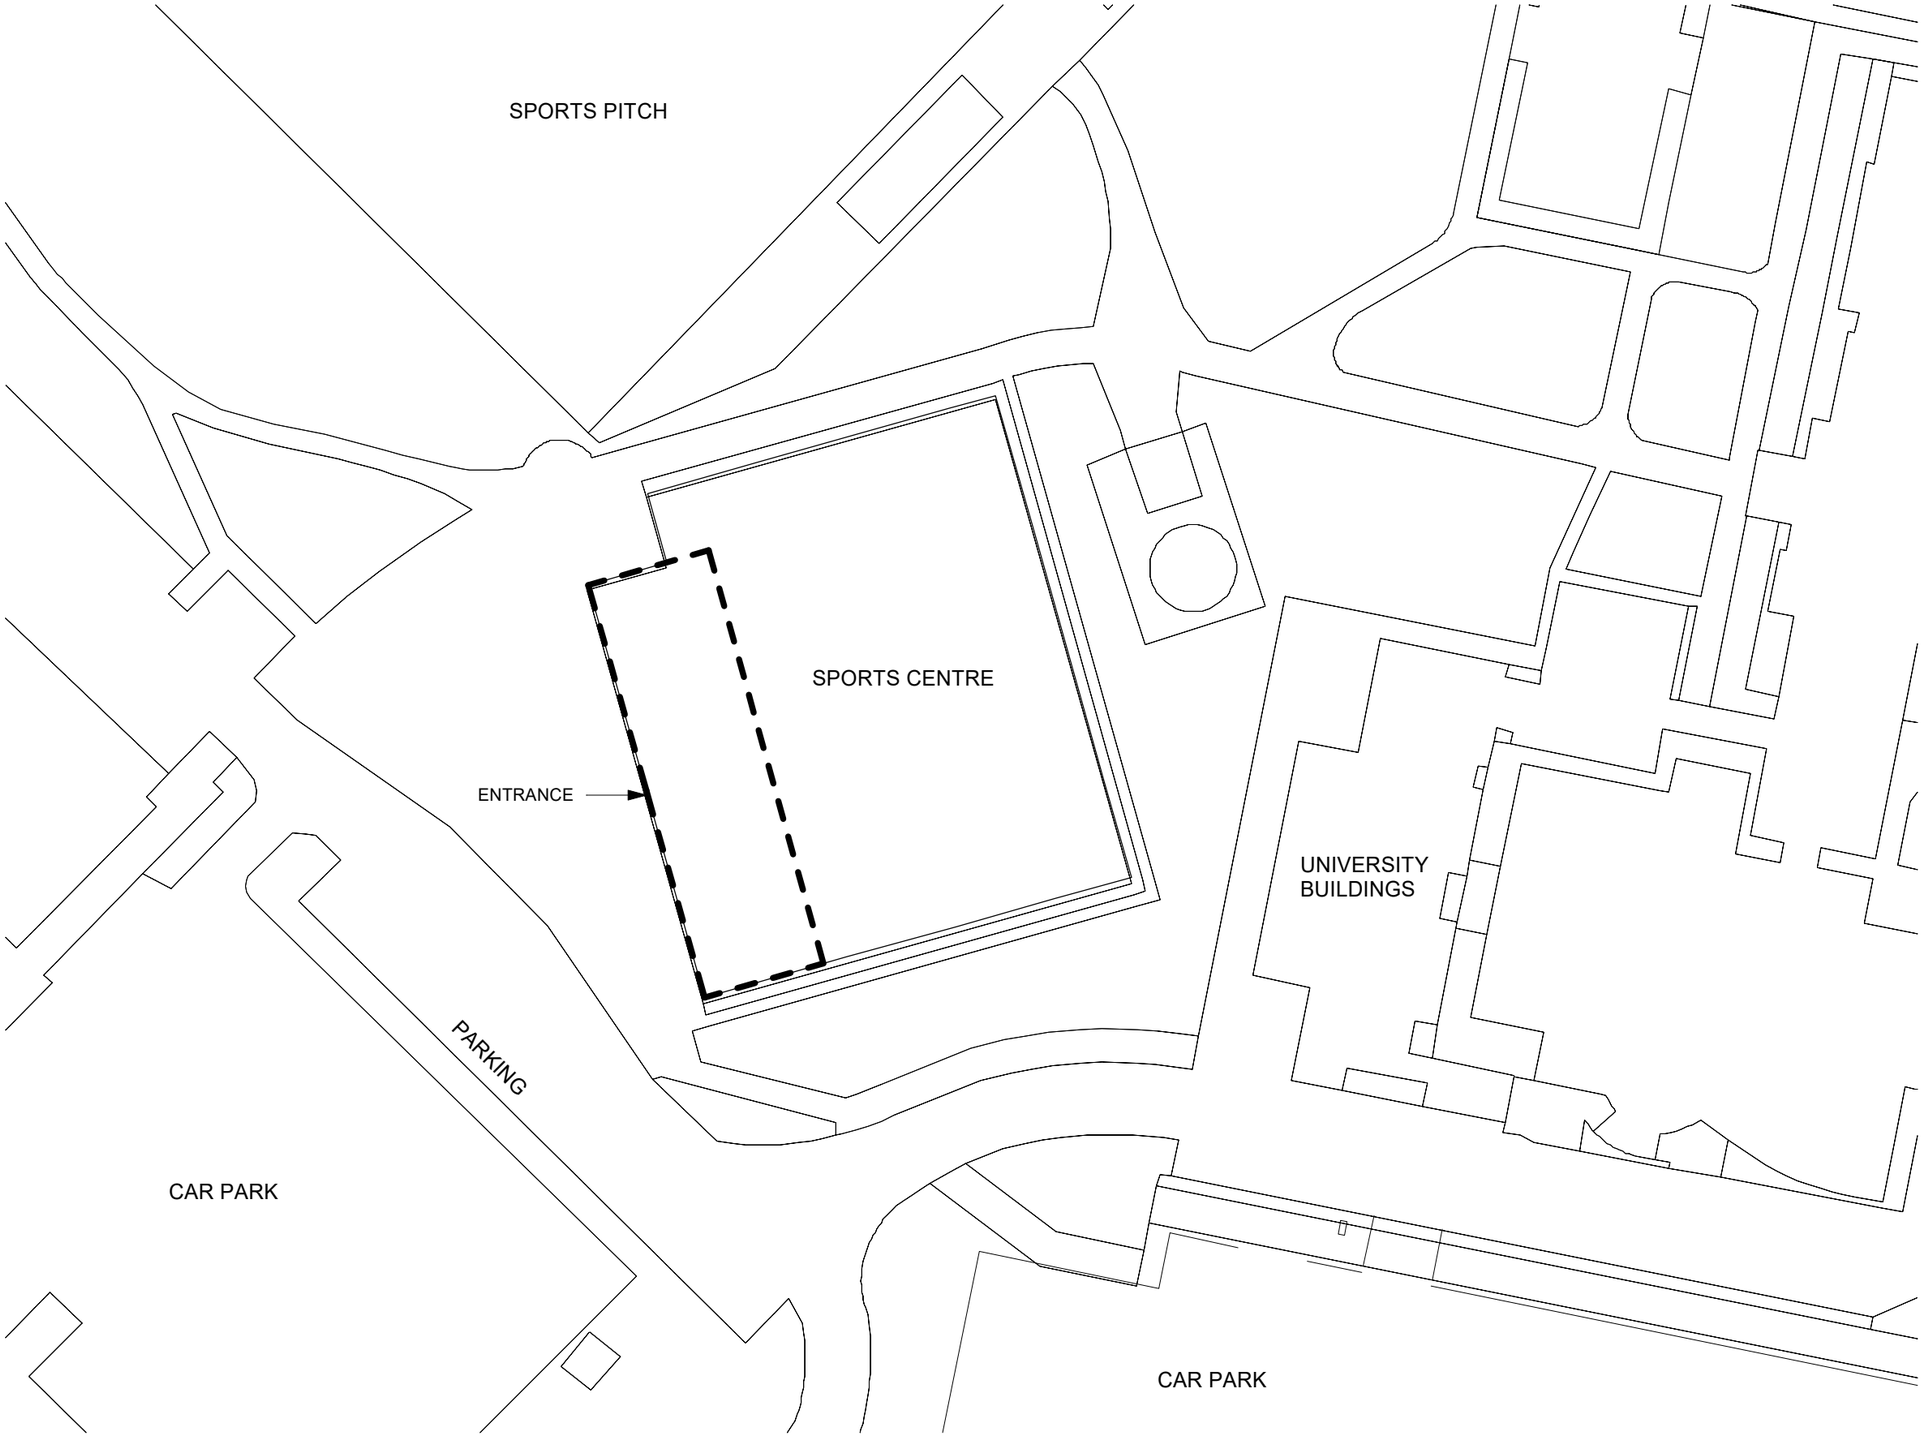


0m 10m 20m 30m 40m

Drawing Scale 1:500 @ A3

This drawing is subject to copyright and is not to be reproduced in part or whole without approval. Do not scale this drawing - check all dimensions on site .

N

Area of change of use

Rev	Description	By	Date
P1	PLANNING ISSUE	RJL	23.03.26

Cassidy+Ashton C+A
www.cassidyashton.co.uk
Architecture + Building Surveying + Town Planning
7 East Cliff, Preston, Lancashire, PR1 3JE T: 01772 258 356
10 Hunters Walk, Canal Street, Chester, CH1 4EB T: 01244 402 900
St Andrews Business Centre, Mold, Flintshire, CH7 1XB T: 01352 706 246

Client
WREXHAM UNIVERSITY

Project
WREXHAM UNIVERSITY
SPORT CENTRE CHANGE OF USE

Drawing Title
BLOCK PLAN EXISTING & PROPOSED

Drawn by	Checked by	Date
RJL	GE	23.03.26

Suitability	Scale @ A3
S1	As indicated

C+A JOB NO.	CODE - ORIGIN. - FUNC. - SPACE. - FORM - DISC. - NUMBER	REV.
13760	WHL-CAA-ZZ-ZZ-D-A-201	P1