
Rev	Date	Iss. By	App. By	Description
P01	05/03/26	MW	JMS	Preliminary issue
P02	11/03/26	MW	JMS	Revised to show further road names

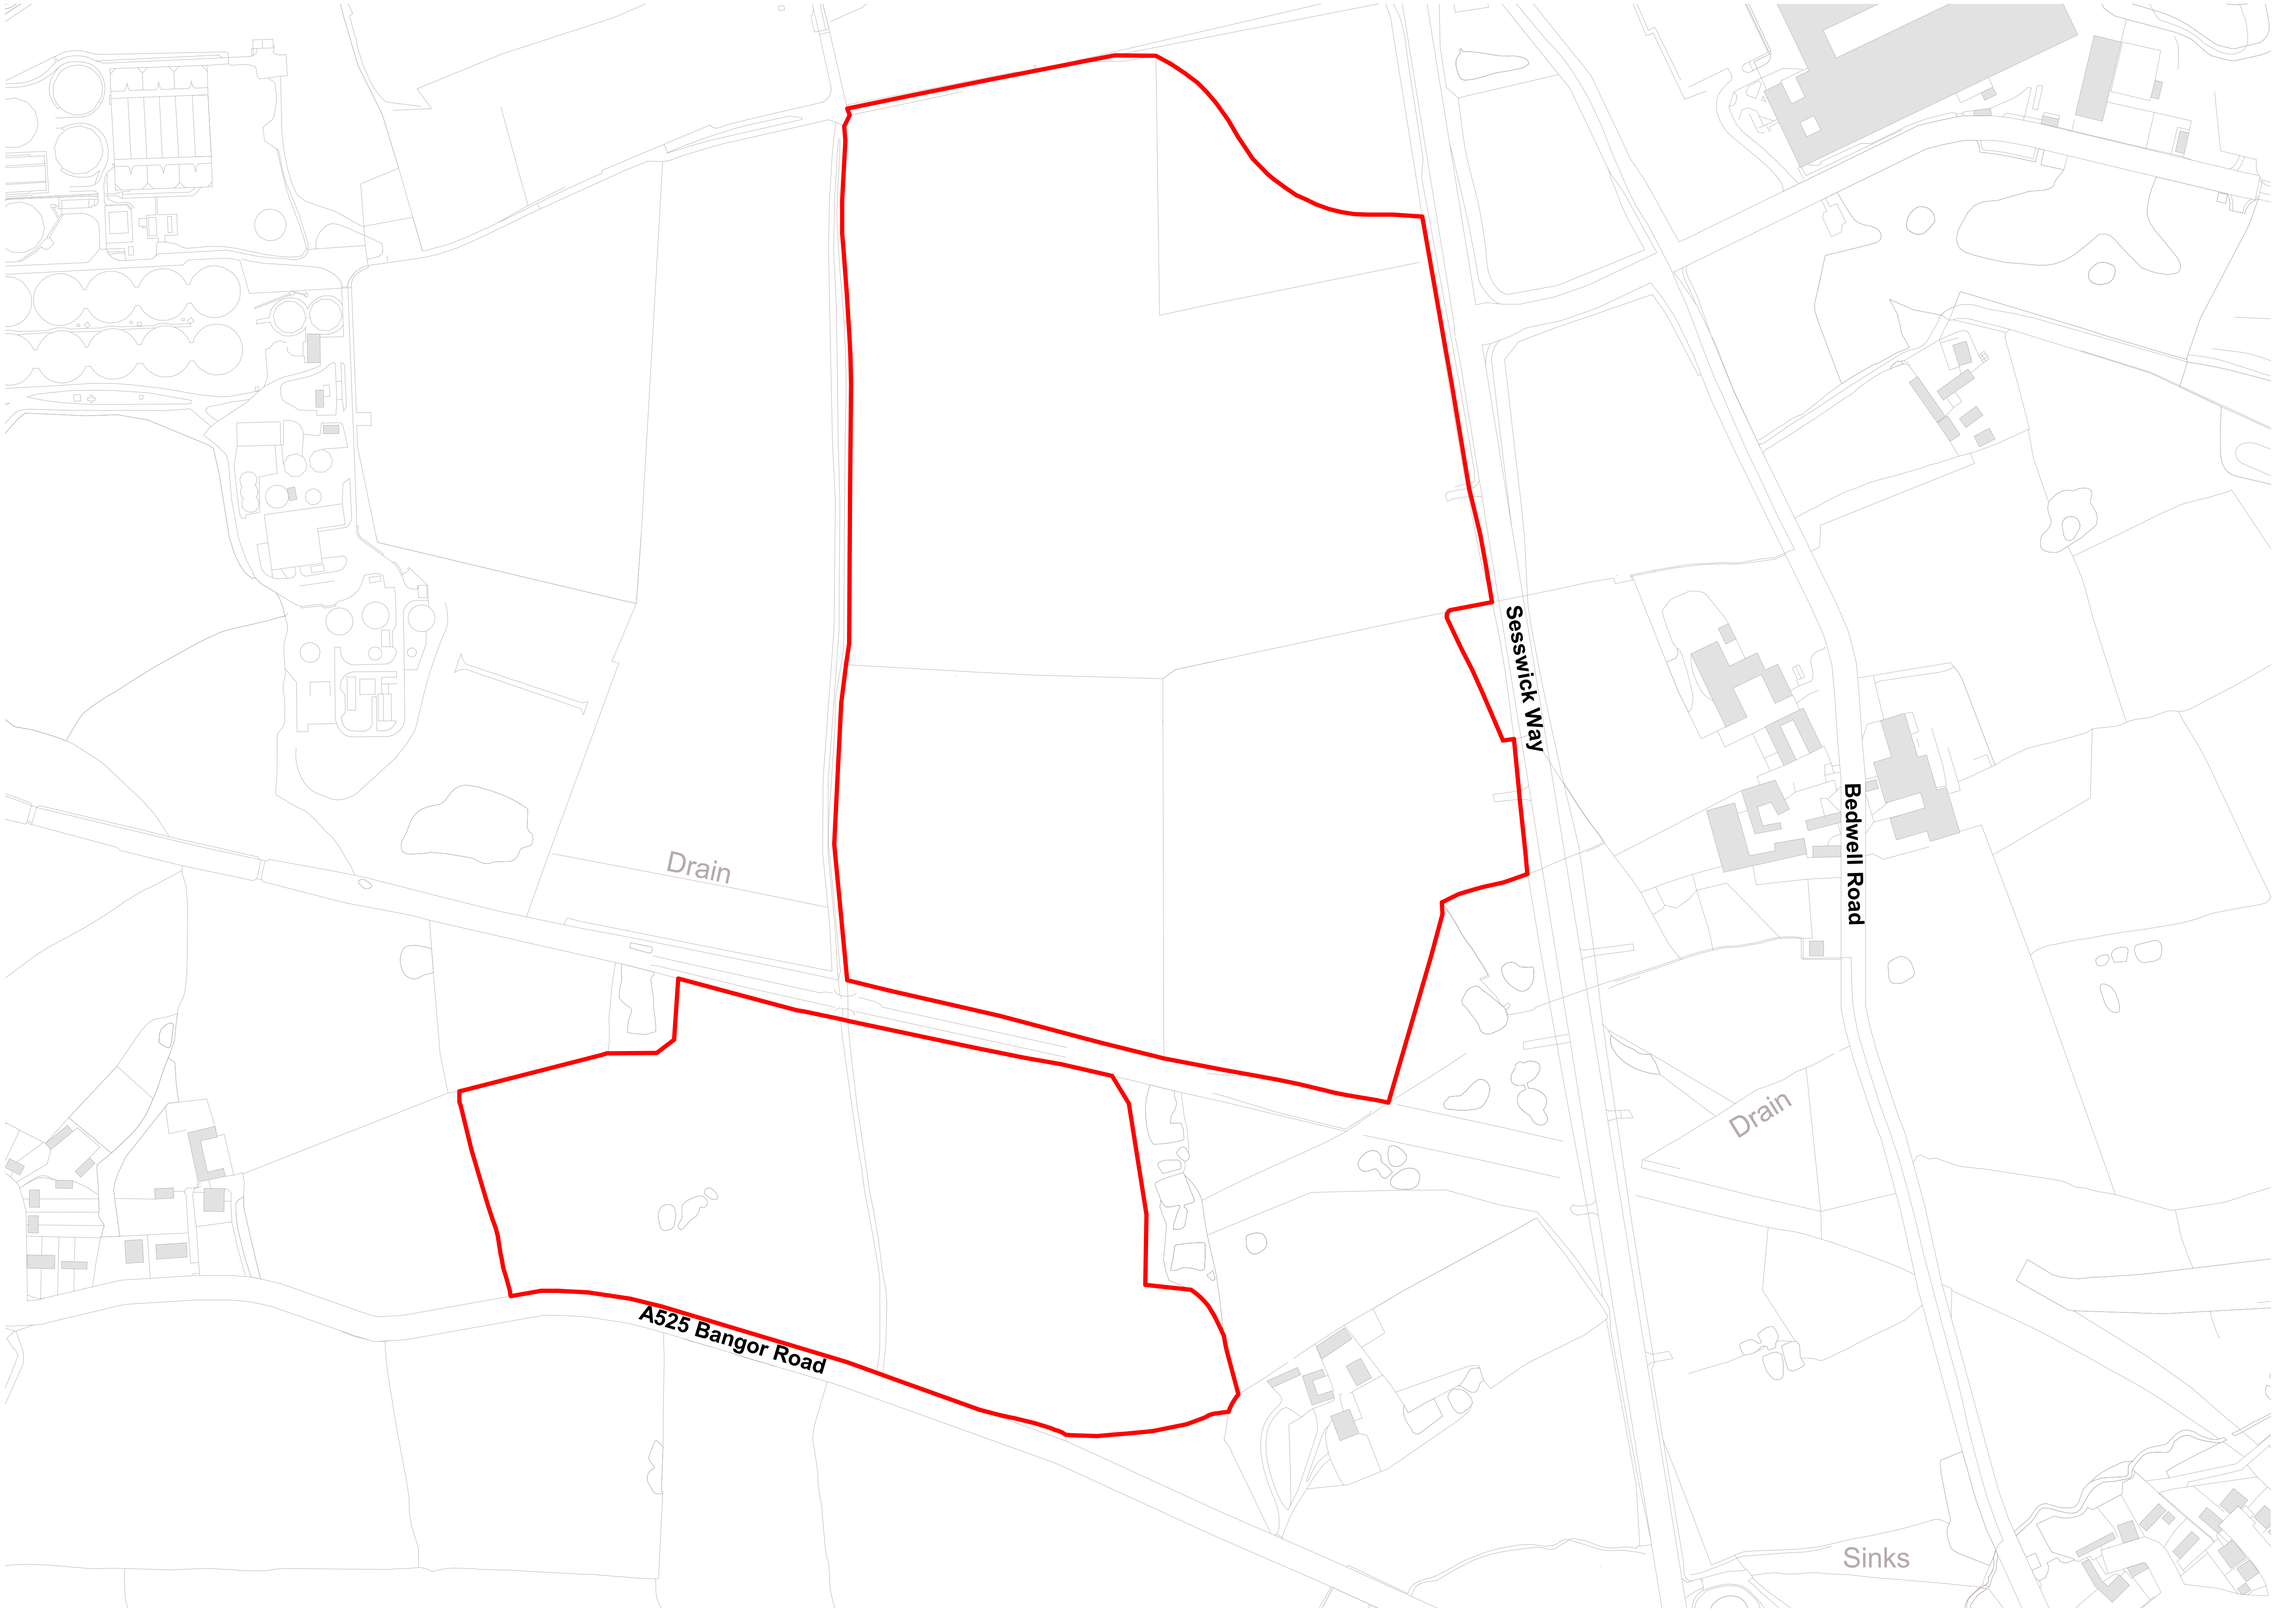

LEGEND

Proposed Development and Ecology Boundary
33.62 Ha | 83.07 Ac

Red Line Boundary Plan
1 : 2000

SCALE 1:2000

0m 100m 200m

Red Line Boundary based on O/S Data and **NOT** confirmed as the Legal Boundary

This drawing, the works and concepts depicted are copyright of Stephen George + Partners LLP and may not be reproduced or made use of, either directly or indirectly without express written consent. All heights, levels, sizes and dimensions to be checked on site before any work is put to hand.
Information shown on this drawing that is produced by others has not been verified by Stephen George + Partners LLP and no liability is accepted for its accuracy.
This document is prepared for the sole use of the documented recipient and Stephen George + Partners LLP accepts no liability for use of this document by parties other than the party for whom it was prepared or for purposes other than those for which it was prepared.

NET WORLD SPORTS

SGP
Architects + Masterplanners

Waterfront House
2a Smith Way
Grove Park
Enderby
Leicester LE19 1SX

t: +44 (0)116 247 0557

www.stephengeorge.co.uk

Wrexham,
Land at Marchwiel

Drawing Name:
Red Line Boundary Plan

Drawing Stage: **Planning**

Status: **S3**

SGP File Ref: 24012-SGP-ZZ-ZZ-M3-A-000005

SGP Project No	Date	Drawn	Team	Scale	Rev
24012	05/06/26	MW	MMS	As indicated @ A1	**P02**

Drawing Number: (Project-Originator-Functional-Spatial-Form-Discipline-Number)
24012-SGP-STE-ST-D-A-111004