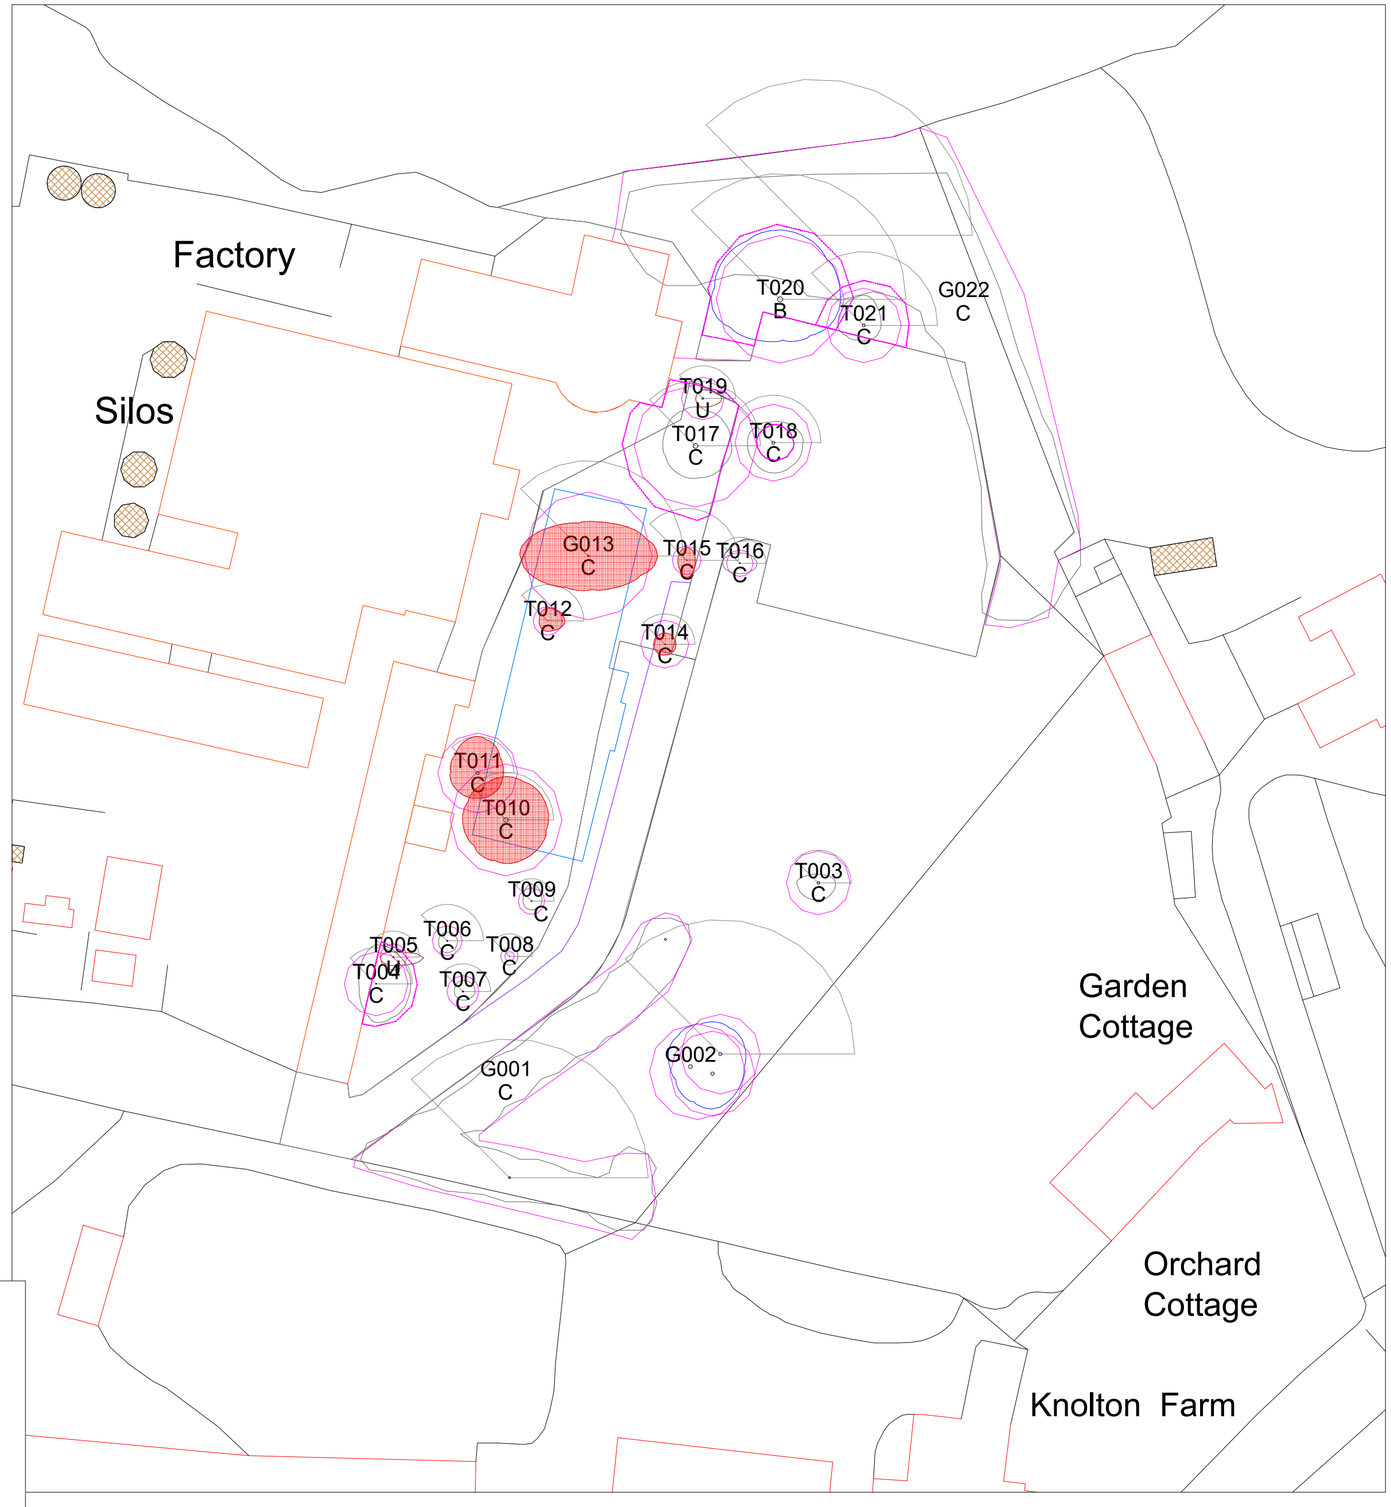


Key

- Trees To Be Removed
- Existing Structures
- Exsiting Hard Landscaping
- Proposed Structure
- Proposed Hard Landscaping
- Modified RPA

Tyrer Ecological Consultants Ltd

01704 875781

www.tyrer-ecologicalconsultants.co.uk

Tree Constraint Plan

SCALE : 1 : 500 @ A2


DATE : 21/03/2026

N

MAP FILENAME : Knolton Farmhouse Cheese, near Wrexham

Map data shown may contain Ordnance Survey ® products supplied by Pear Technology Services Ltd; Email: info@peartechnology.co.uk
© Crown Copyright and database rights from date shown above
Ordnance Survey ® licence number 100023148



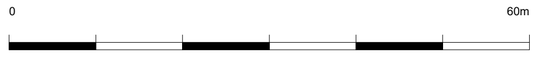

There is insufficient information relating to below ground infrastructure available at present to comment as to whether or not their would-be adequate space for these to be installed outside of RPAs. If services do enter RPAs the use of hand digging as detailed in the National Joint Utilities Group publication 'Guidelines for the Planning, Installation and Maintenance of Utility Services in Proximity to Trees' (NJUG 10, Volume 4, 2007) will be undertaken to minimise the impact on the tree roots.