


# PROPOSED NEW DWELLING, TURNING STREET, WXM.

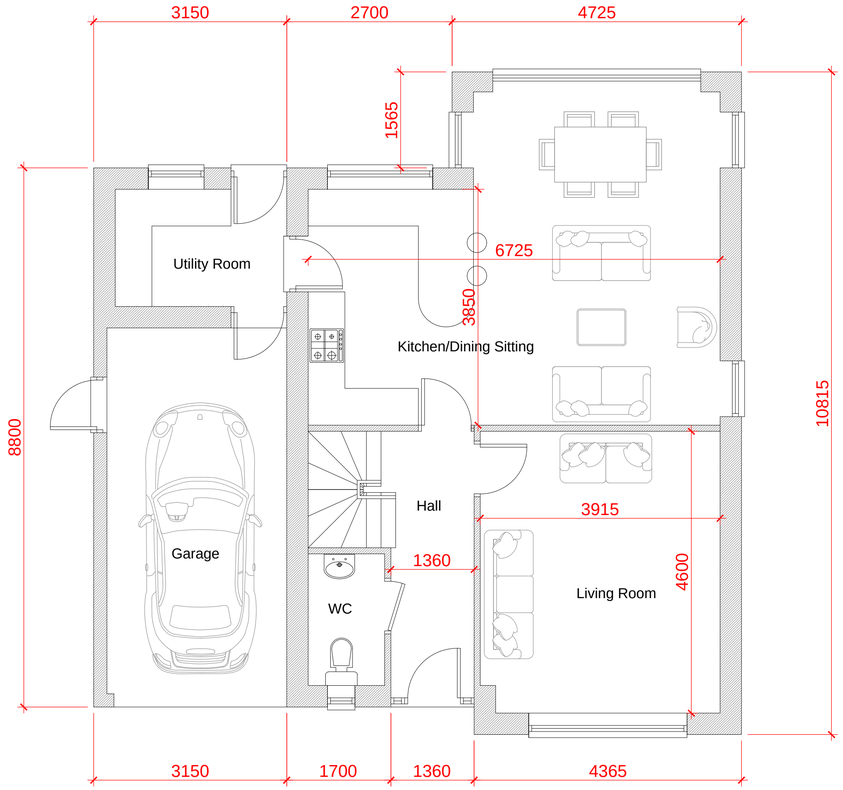


## Proposed Ground Floor
1:50

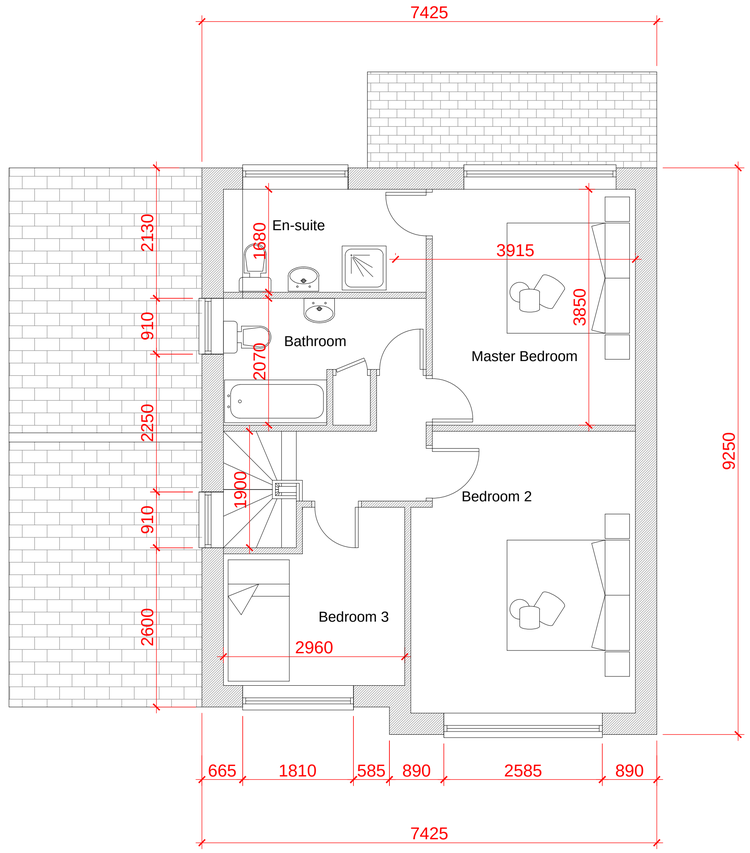


## Proposed First Floor
1:50

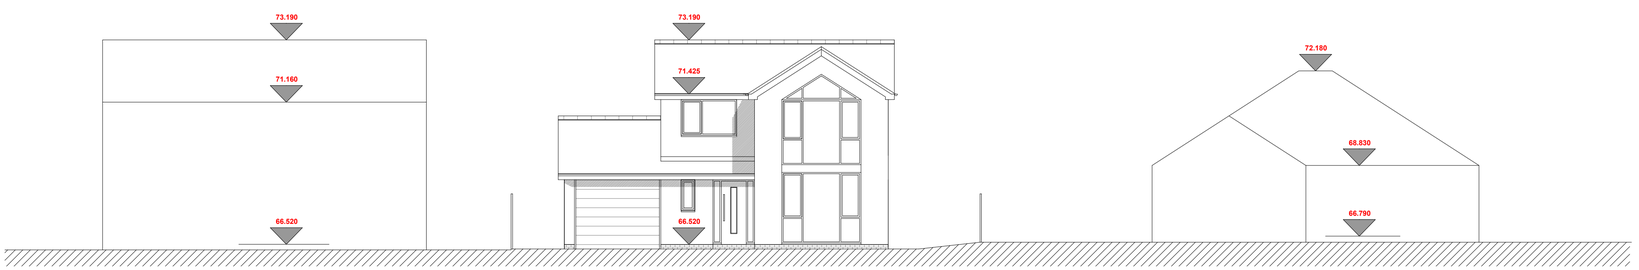


## Proposed Street Scene
1:100

CULLIS
ARCHITECTURAL DESIGN
25 Sunningdale Close
Wrexham
LL13 9QU
M 07791 480768
E ajones540@btinternet.com

LABC partner

Client: Mr. N. Woolley.

Drawing Title: Proposed Plans.

Job Title: Proposed New Dwelling at Builders Yard, Turning Street, Overton, Wrexham.

| Date: | Scale: | Rev: | Drg No: |
|---|---|---|---|
| Nov 2025 | 1:50 at A1 | | PD335/02 |