
0825_002 Rev H2

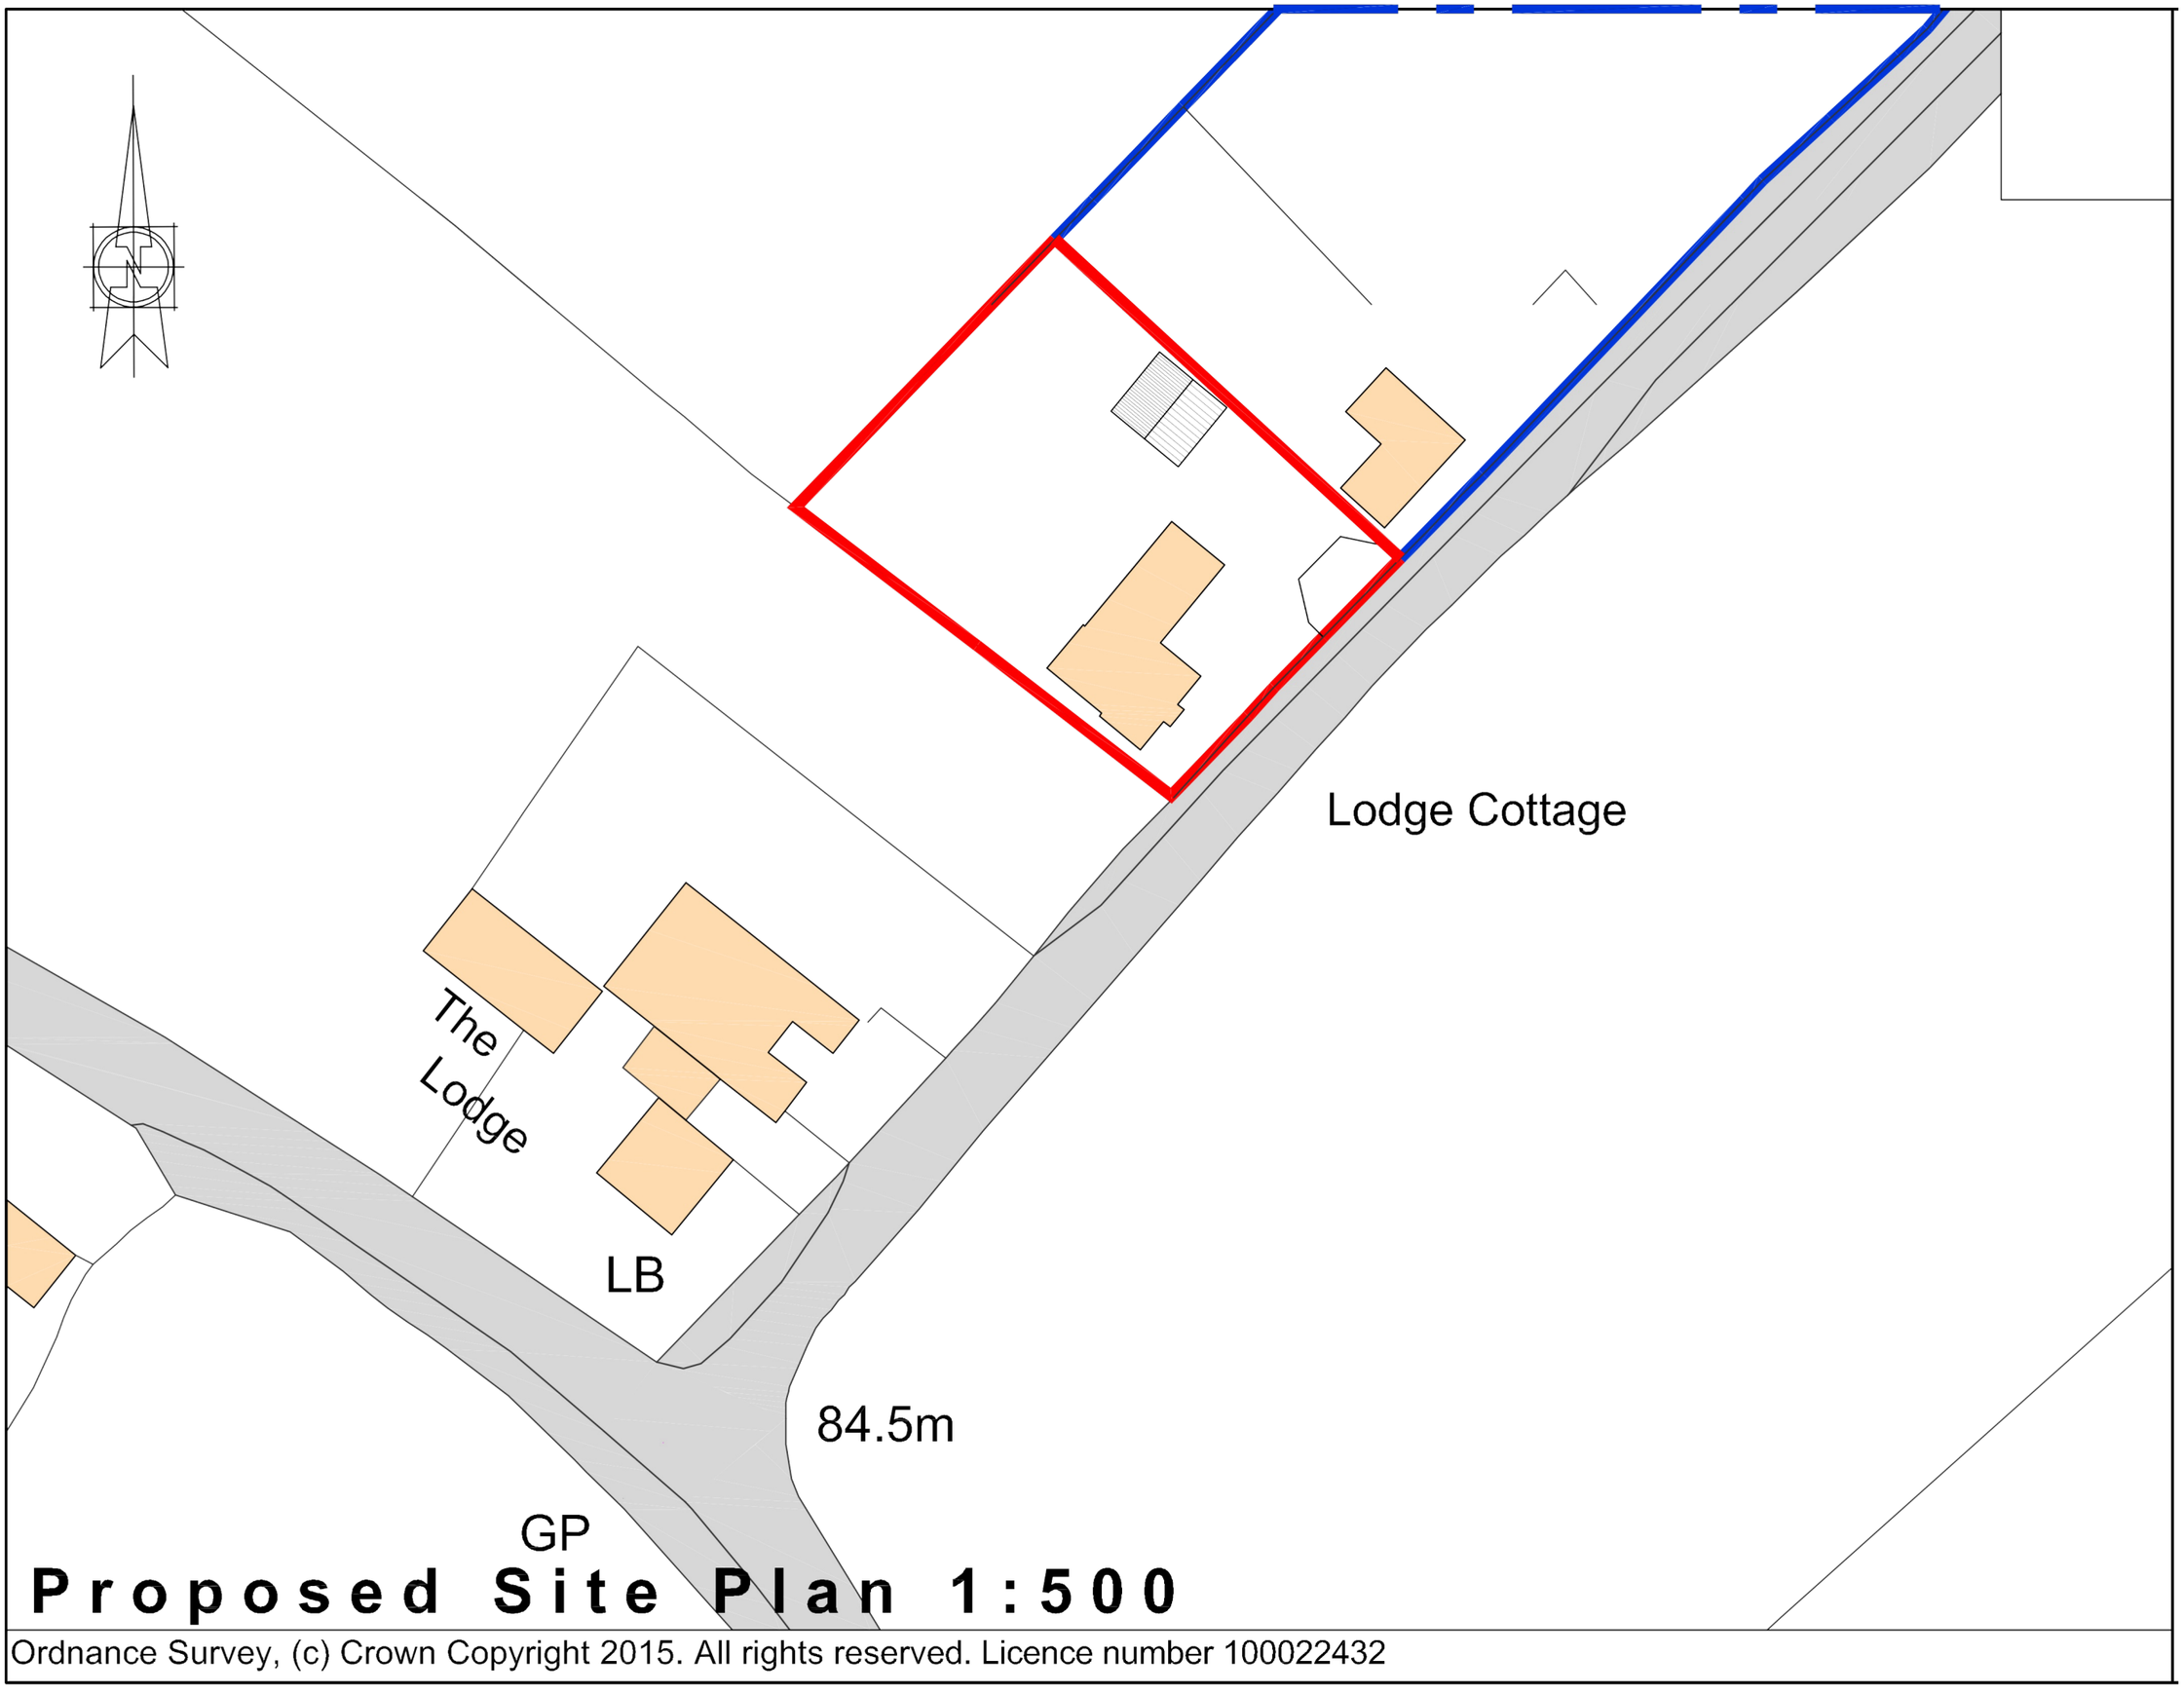

Proposed Site Plan 1:500

Ordnance Survey, (c) Crown Copyright 2015. All rights reserved. Licence number 100022432