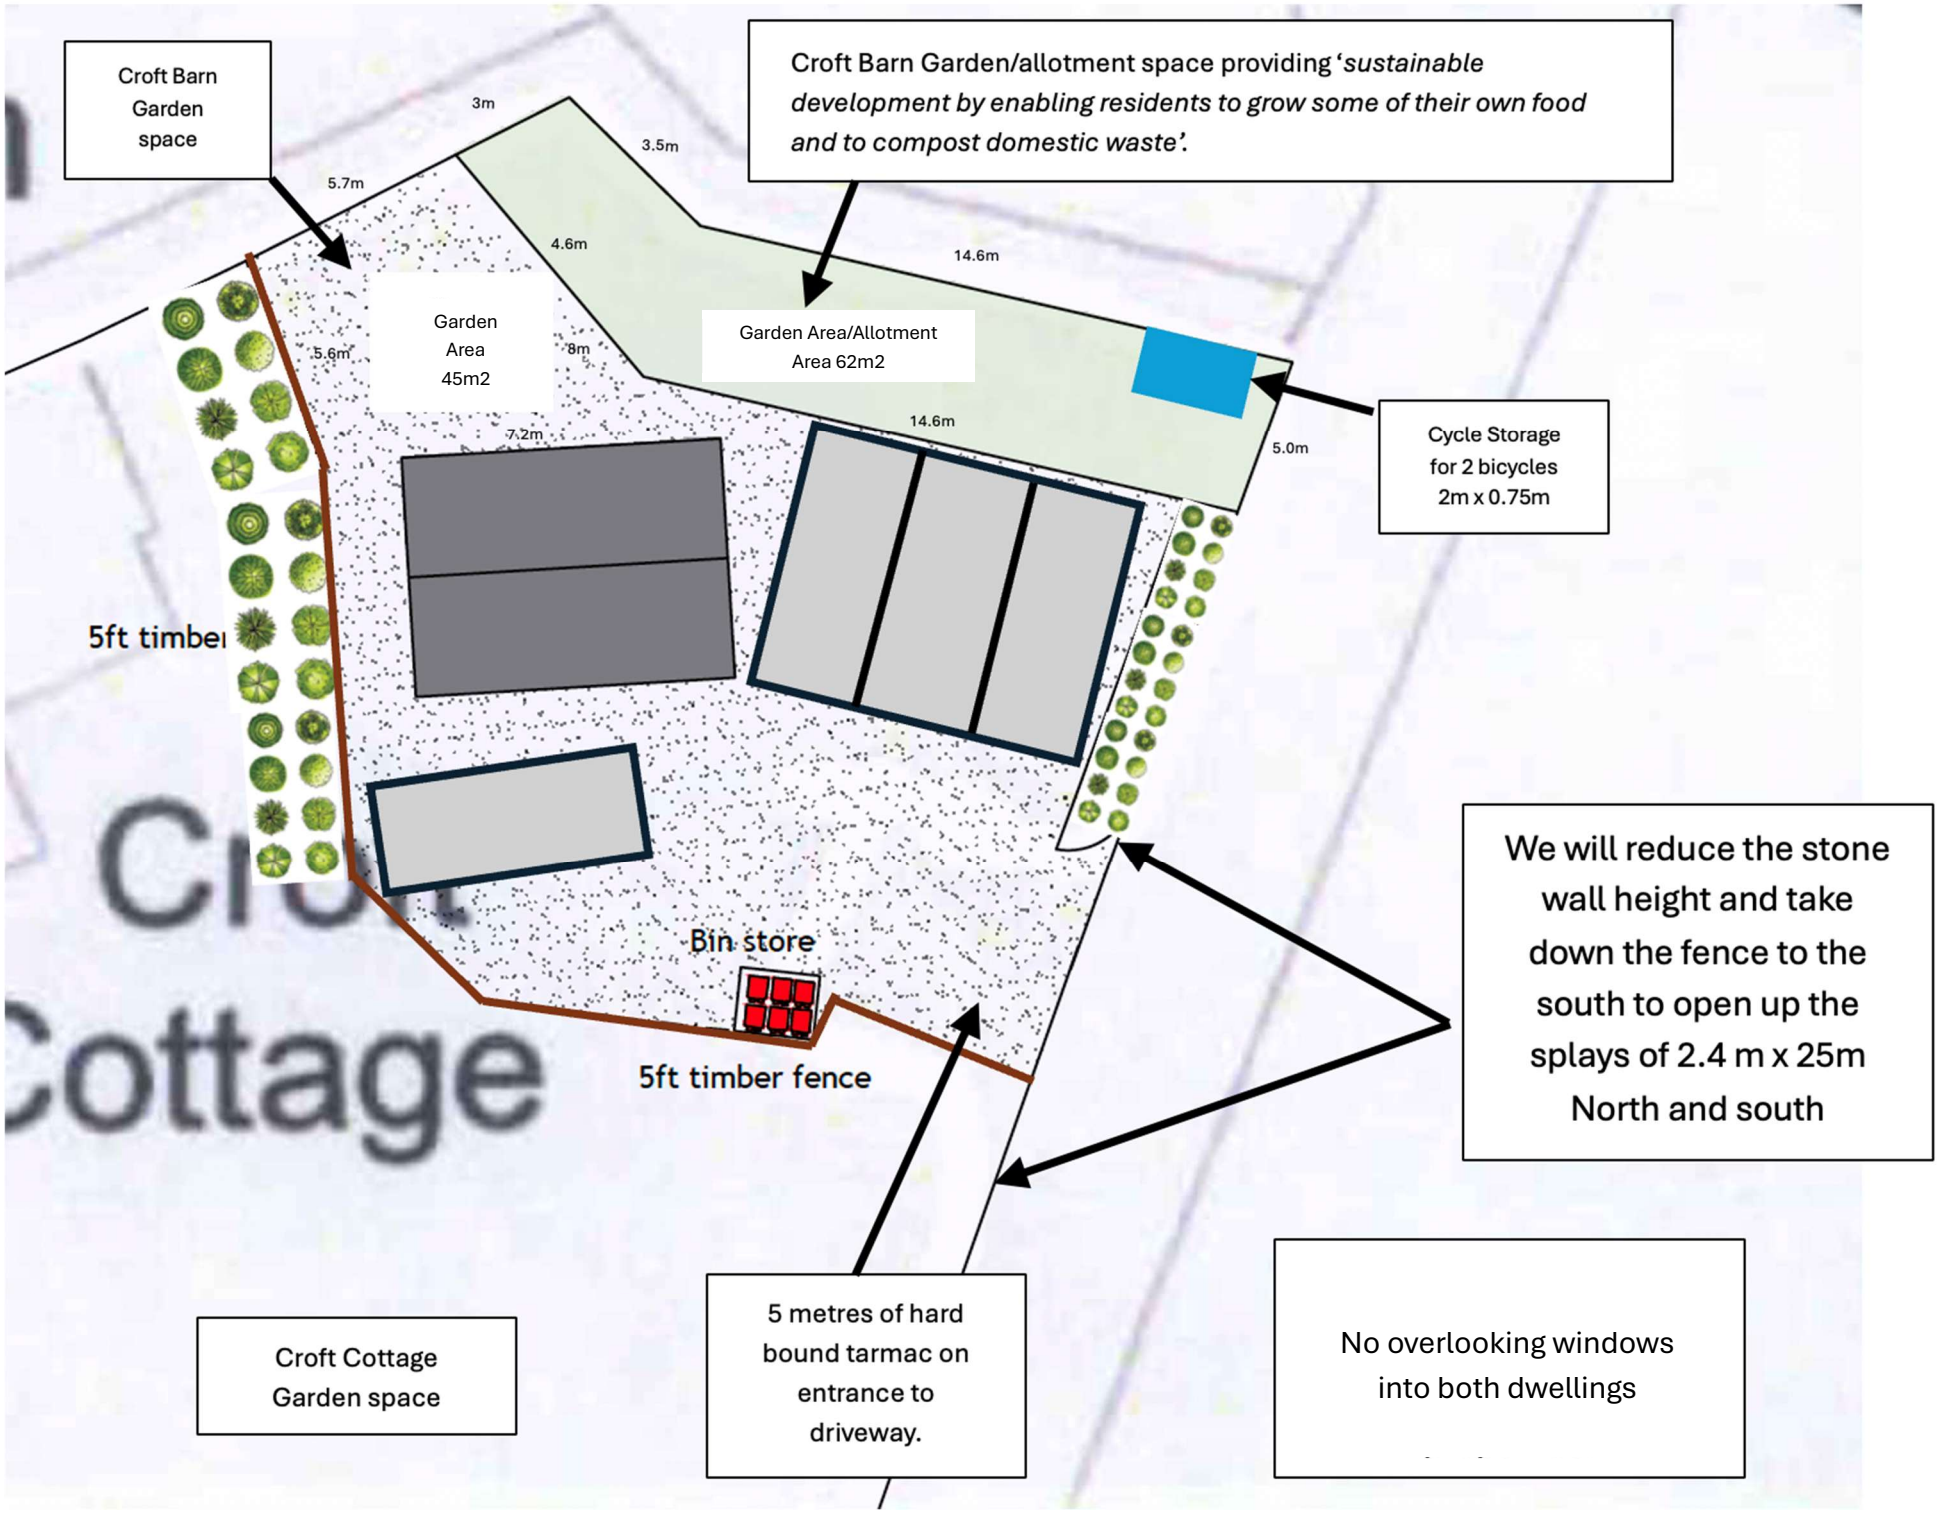

Croft Barn Garden space
Croft Barn Garden/allotment space providing '*sustainable development by enabling residents to grow some of their own food and to compost domestic waste'.*
3m
3.5m
5.7m
4.6m
14.6m
Garden Area 45m2
Garden Area/Allotment Area 62m2
5.6m
8m
7.2m
14.6m
5.0m
Cycle Storage for 2 bicycles 2m x 0.75m
5ft timber
Bin store
5ft timber fence
We will reduce the stone wall height and take down the fence to the south to open up the splays of 2.4 m x 25m North and south
Croft Cottage Garden space
5 metres of hard bound tarmac on entrance to driveway.
No overlooking windows into both dwellings