



- NOTES:
- 1) THESE DRAWINGS REMAINS THE PROPERTY OF EN-PLAN
 - 2) ALL DIMENSIONS ARE TO BE CHECKED BY THE CONTRACTOR.
 - 3) ALL DIMENSIONS IN MILLIMETRES UNLESS OTHERWISE STATED.
 - 4) DO NOTE SCLAE COPIES OF THIS DRAWING.
 - 5) THIS PLAN MUST BE READ IN CONJUNCTION WITH ANY OTHER PLANS IN THE SET AND ANY SPECILAIST DRAWINGS RELATED TO THE PROJECT.
 - 6) ALL DISCREPANCIES TO BE REPORTED TO EN-PLAN BEFORE CONTINUING.

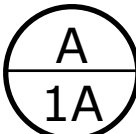

Location Plan

1:1250

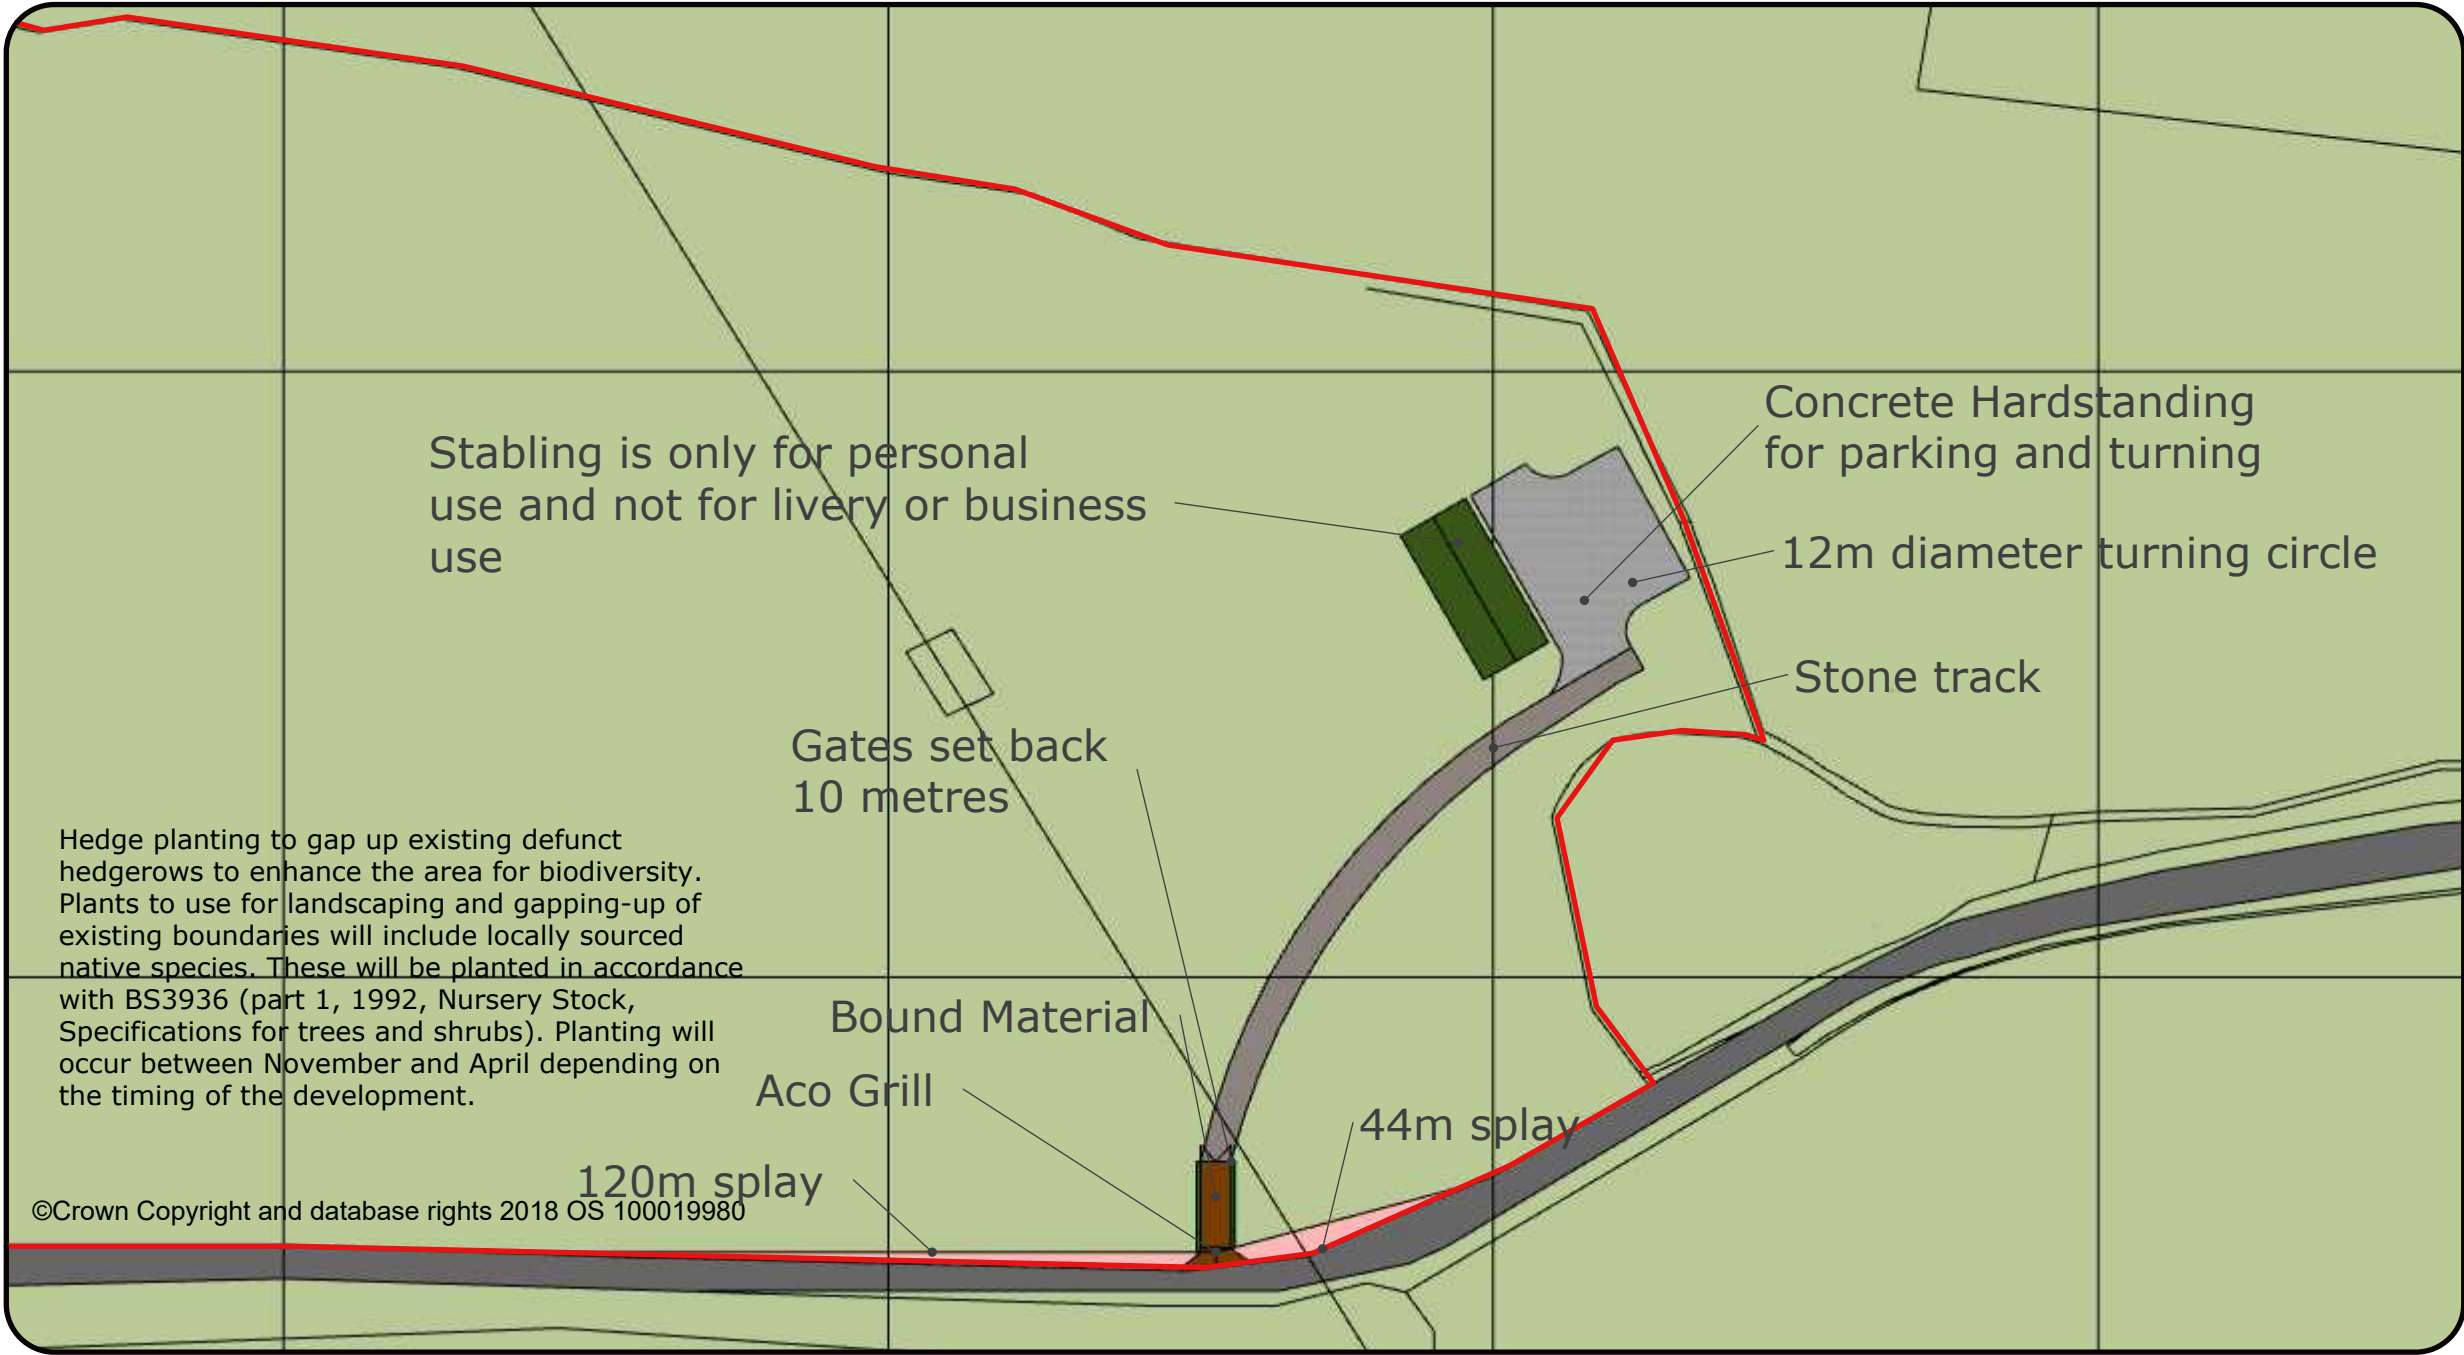

BLOCK PLAN

PLANS TO BE PRINTED ON A3.



A
2

Block Plan

1:500

Transport Statement

The land is used for agriculture and the keeping of livestock

The applicant looks to provide suitable accommodation for animals, feed, and plant machinery, to assist in the ongoing use of the land and reduce unnecessary transportation of the the above to and from the site.

All stabling is for the applicants own personal use.

Gates set back 10 metres

Bound Material

©Crown Copyright and database rights 2018 OS 100019980

Copyright En-Plan

06.04.2026

LOCATION & BLOCK PLAN

BRYMBO ROAD

Concrete Hardstanding for parking and turning

Stone track

NOTES:

- 1) THESE DRAWINGS REMAINS THE PROPERTY OF EN-PLAN
- 2) ALL DIMENSIONS ARE TO BE CHECKED BY THE CONTRACTOR.
- 3) ALL DIMENSIONS IN MILLIMETRES UNLESS OTHERWISE STATED.
- 4) DO NOT SCALE COPIES OF THIS DRAWING.
- 5) THIS PLAN MUST BE READ IN CONJUNCTION WITH ANY OTHER PLANS IN THE SET AND ANY SPECILAIST DRAWINGS RELATED TO THE PROJECT.
- 6) ALL DISCREPANCIES TO BE REPORTED TO EN-PLAN BEFORE CONTINUING.

BLOCK PLAN

PLANS TO BE PRINTED ON A3.



A
2

Block Plan

1:500

Transport Statement

The land is used for agriculture and the keeping of livestock

The applicant looks to provide suitable accommodation for animals, feed, and plant machinery, to assist in the ongoing use of the land and reduce unnecessary transportation of the the above to and from the site.

All stabling is for the applicants own personal use.

Vegetation trimmed back and visibility splays to remain clear at all times

Gates set back 15 metres

Bound Material

Aco Grill

120 m splay

Stone track

New hedgerow planting

44m splay

- NOTES:
- 1) THESE DRAWINGS REMAINS THE PROPERTY OF EN-PLAN.
 - 2) ALL DIMENSIONS ARE TO BE CHECKED BY THE CONTRACTOR.
 - 3) ALL DIMENSIONS IN MILLIMETRES UNLESS OTHERWISE STATED.
 - 4) DO NOT SCALE COPIES OF THIS DRAWING.
 - 5) THIS PLAN MUST BE READ IN CONJUNCTION WITH ANY OTHER PLANS IN THE SET AND ANY SPECILAIST DRAWINGS RELATED TO THE PROJECT.
 - 6) ALL DISCREPANCIES TO BE REPORTED TO EN-PLAN BEFORE CONTINUING.