


Notes

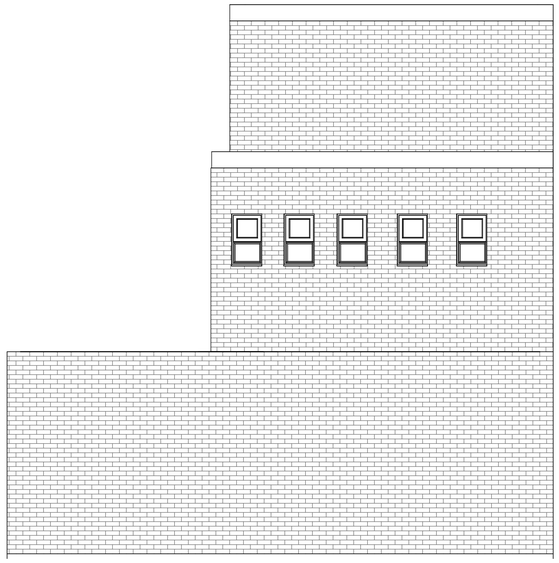

5 **North EXISTING**
1 : 50

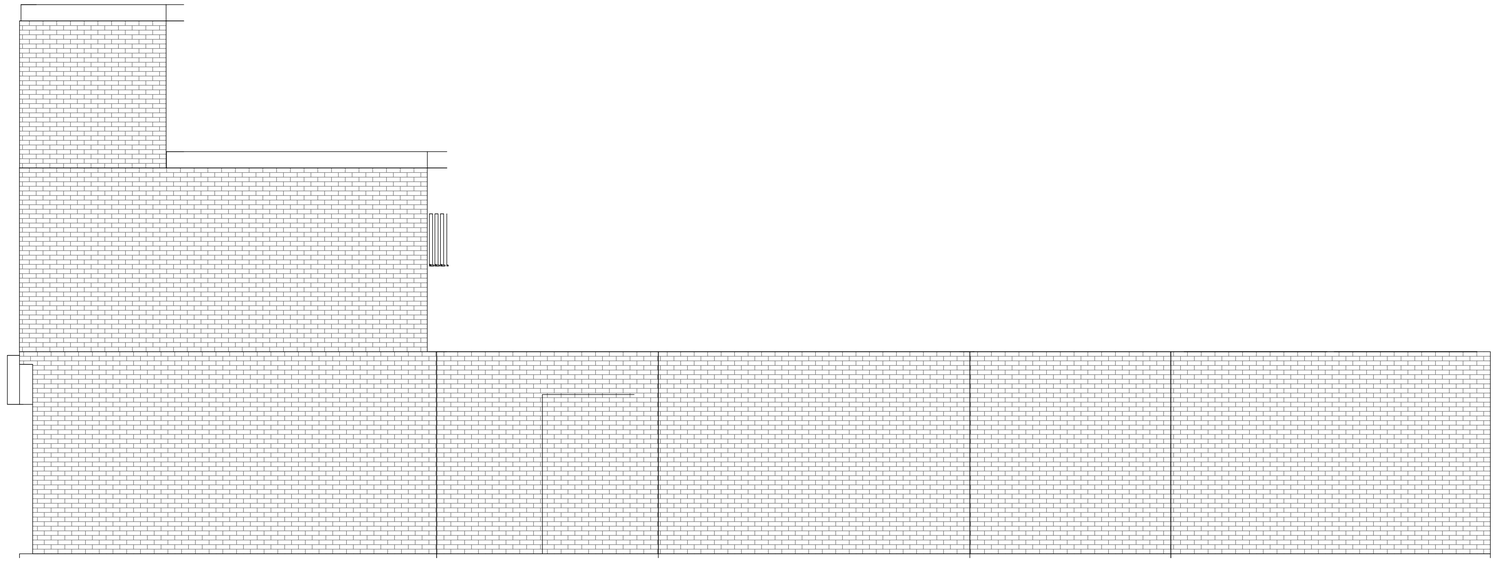

2 **East EXISTING 01**
1 : 50

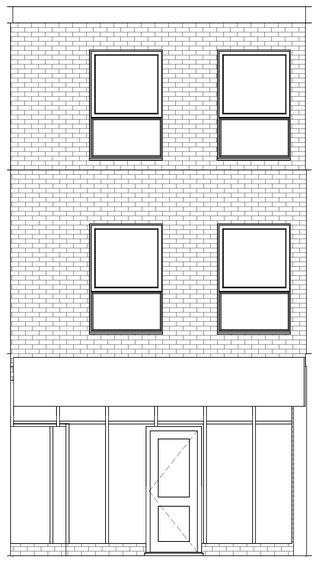

3 **South EXISTING 01**
1 : 50



4 **West EXISTING 01**
1 : 50

1m 5m

Rev	Description	Date	Dr by	App by
original by: NK		date created: 18/12/25		approved by: NK

NK Architectural
Enquiries@nkarchitectural.co.uk
0161 818 4727
www.NKARCHITRCTURAL.co.uk

client name
MR M ZAHID

project
7 high street Wrexham LL13 8HP

drawing
EXISTING ELEVATION

computer file
C:\Users\NKARC02\Dropbox\NKARC\7 high street Wrexham lll13 8hp\7 high street Wrexham lll13 8hp.rvt

plot date

project number: 2024.0042.2249
scale: 1 : 50 @A1
drawing number: A102
rev
issue status

This drawing is to be read in conjunction with all related drawings. All dimensions must be checked and verified on site before commencing any work or producing shop drawings. The originator should be notified immediately of any discrepancy.
This drawing is copyright and remains the property of NK Architectural.