
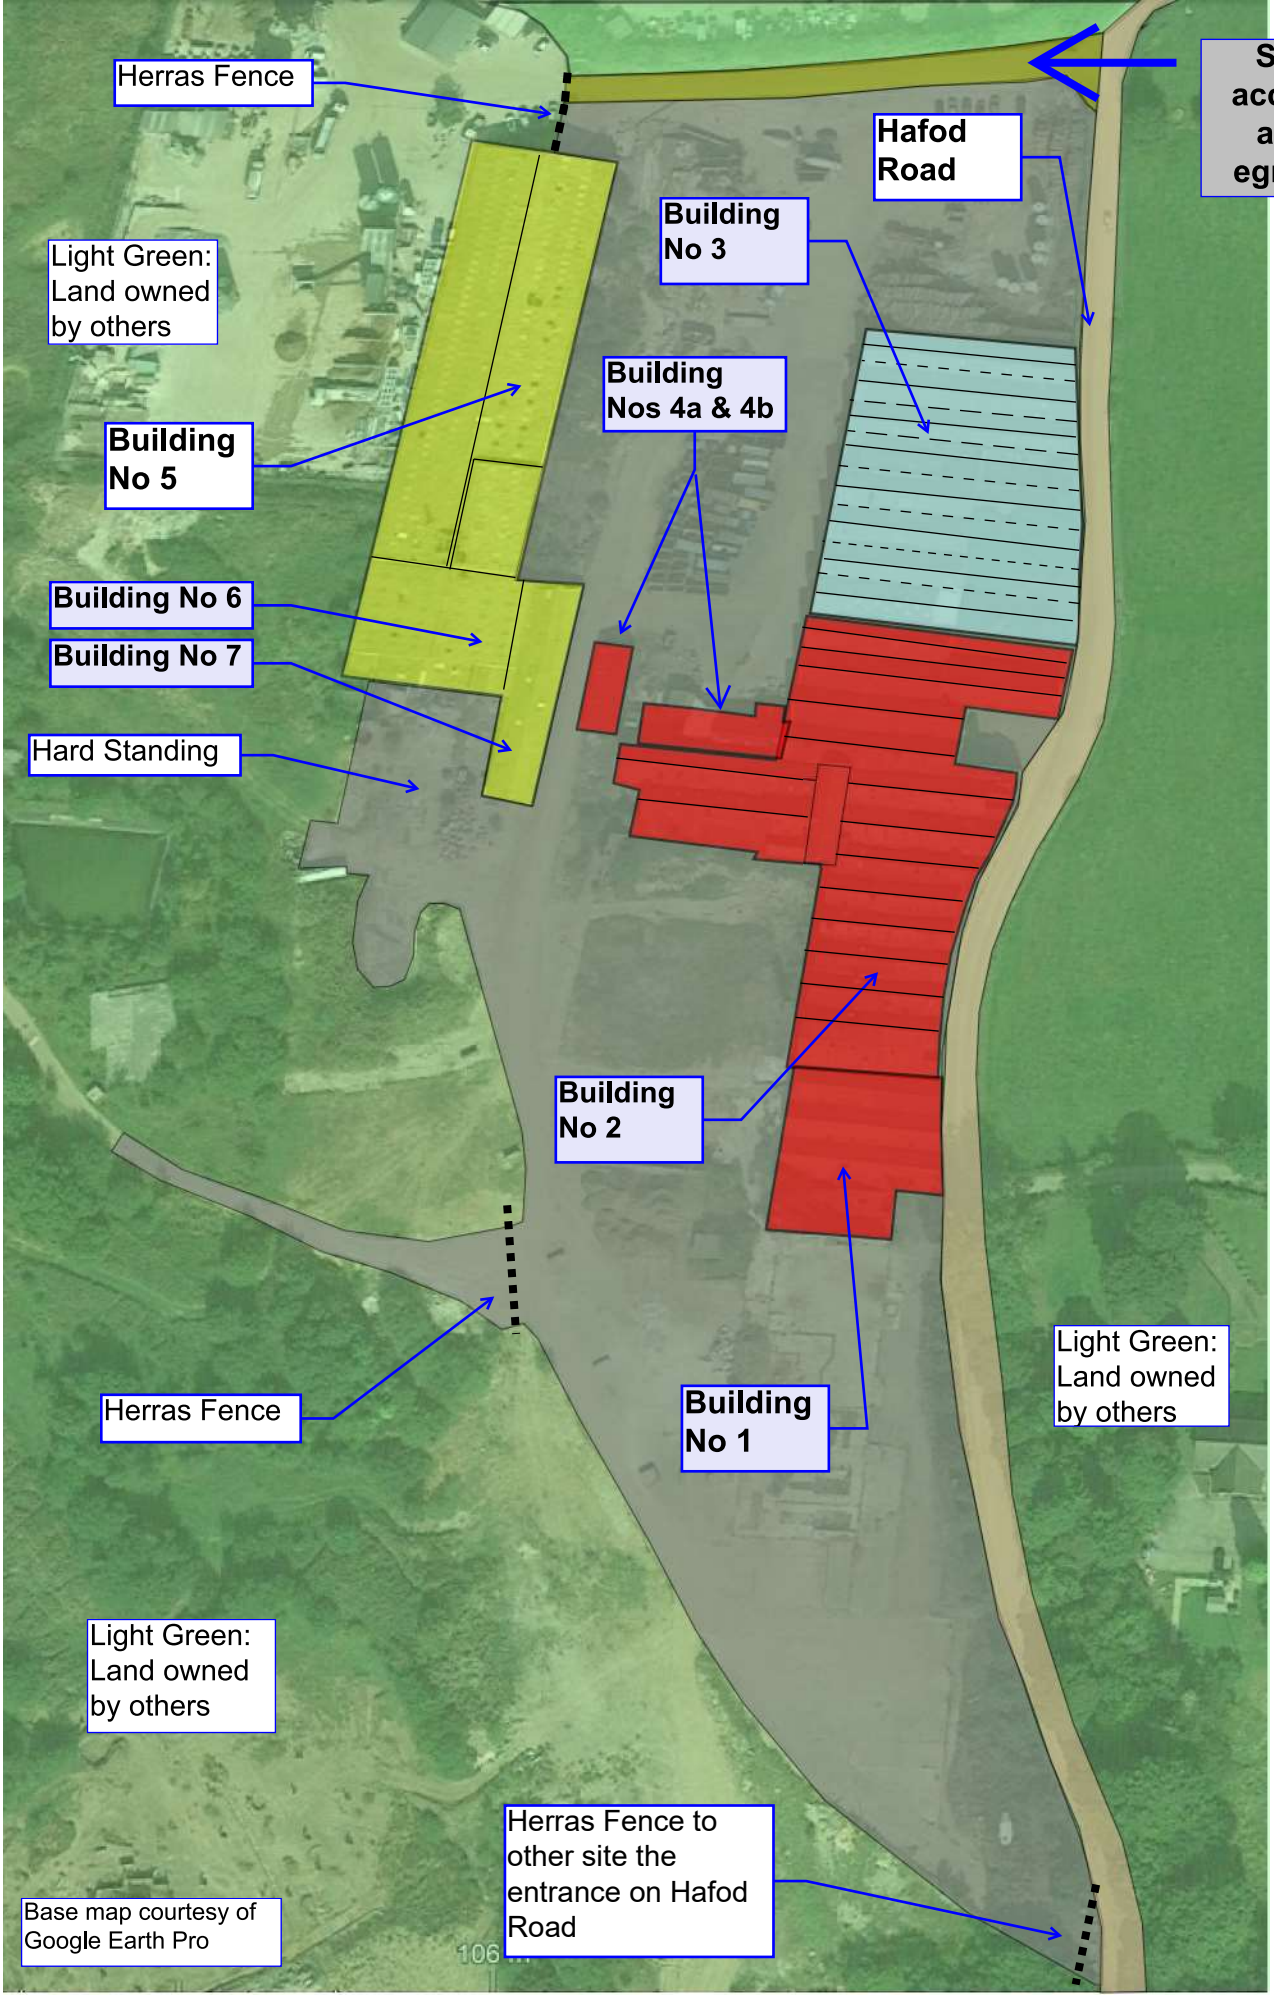


Specialist Technical Demolition

Ruabon Brick Works, Hafod Road, Wrexham
Site plan

Ref STD-24-01-SK1

25th February 2024

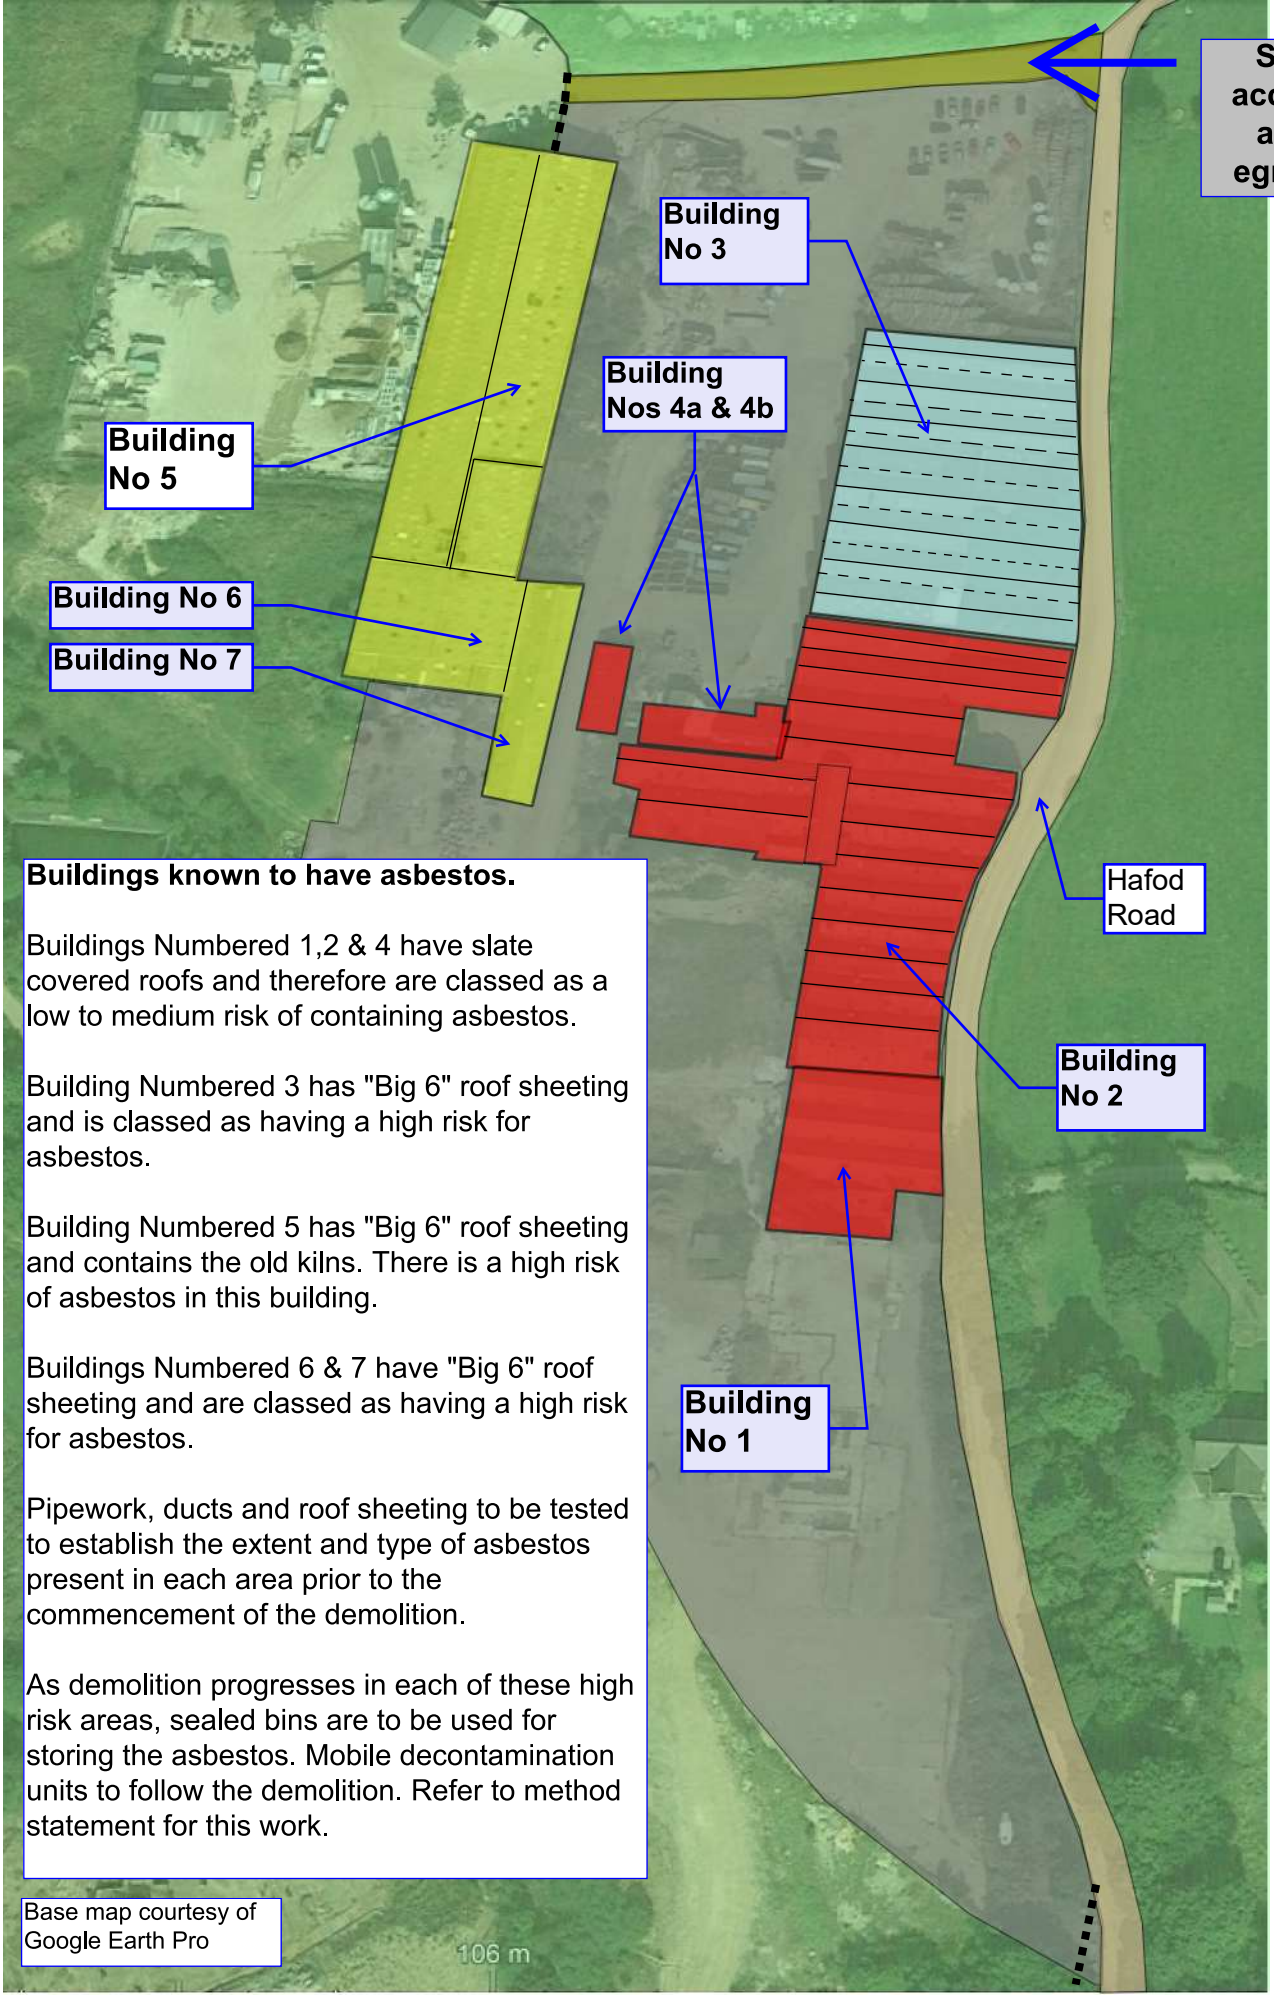

Buildings known to have asbestos.

Buildings Numbered 1,2 & 4 have slate covered roofs and therefore are classed as a low to medium risk of containing asbestos.

Building Numbered 3 has "Big 6" roof sheeting and is classed as having a high risk for asbestos.

Building Numbered 5 has "Big 6" roof sheeting and contains the old kilns. There is a high risk of asbestos in this building.

Buildings Numbered 6 & 7 have "Big 6" roof sheeting and are classed as having a high risk for asbestos.

Pipework, ducts and roof sheeting to be tested to establish the extent and type of asbestos present in each area prior to the commencement of the demolition.

As demolition progresses in each of these high risk areas, sealed bins are to be used for storing the asbestos. Mobile decontamination units to follow the demolition. Refer to method statement for this work.


Base map courtesy of Google Earth Pro

Specialist Technical Demolition

Ruabon Brick Works, Hafod Road, Wrexham Asbestos

Ref STD-24-01-SK2

25th February 2024

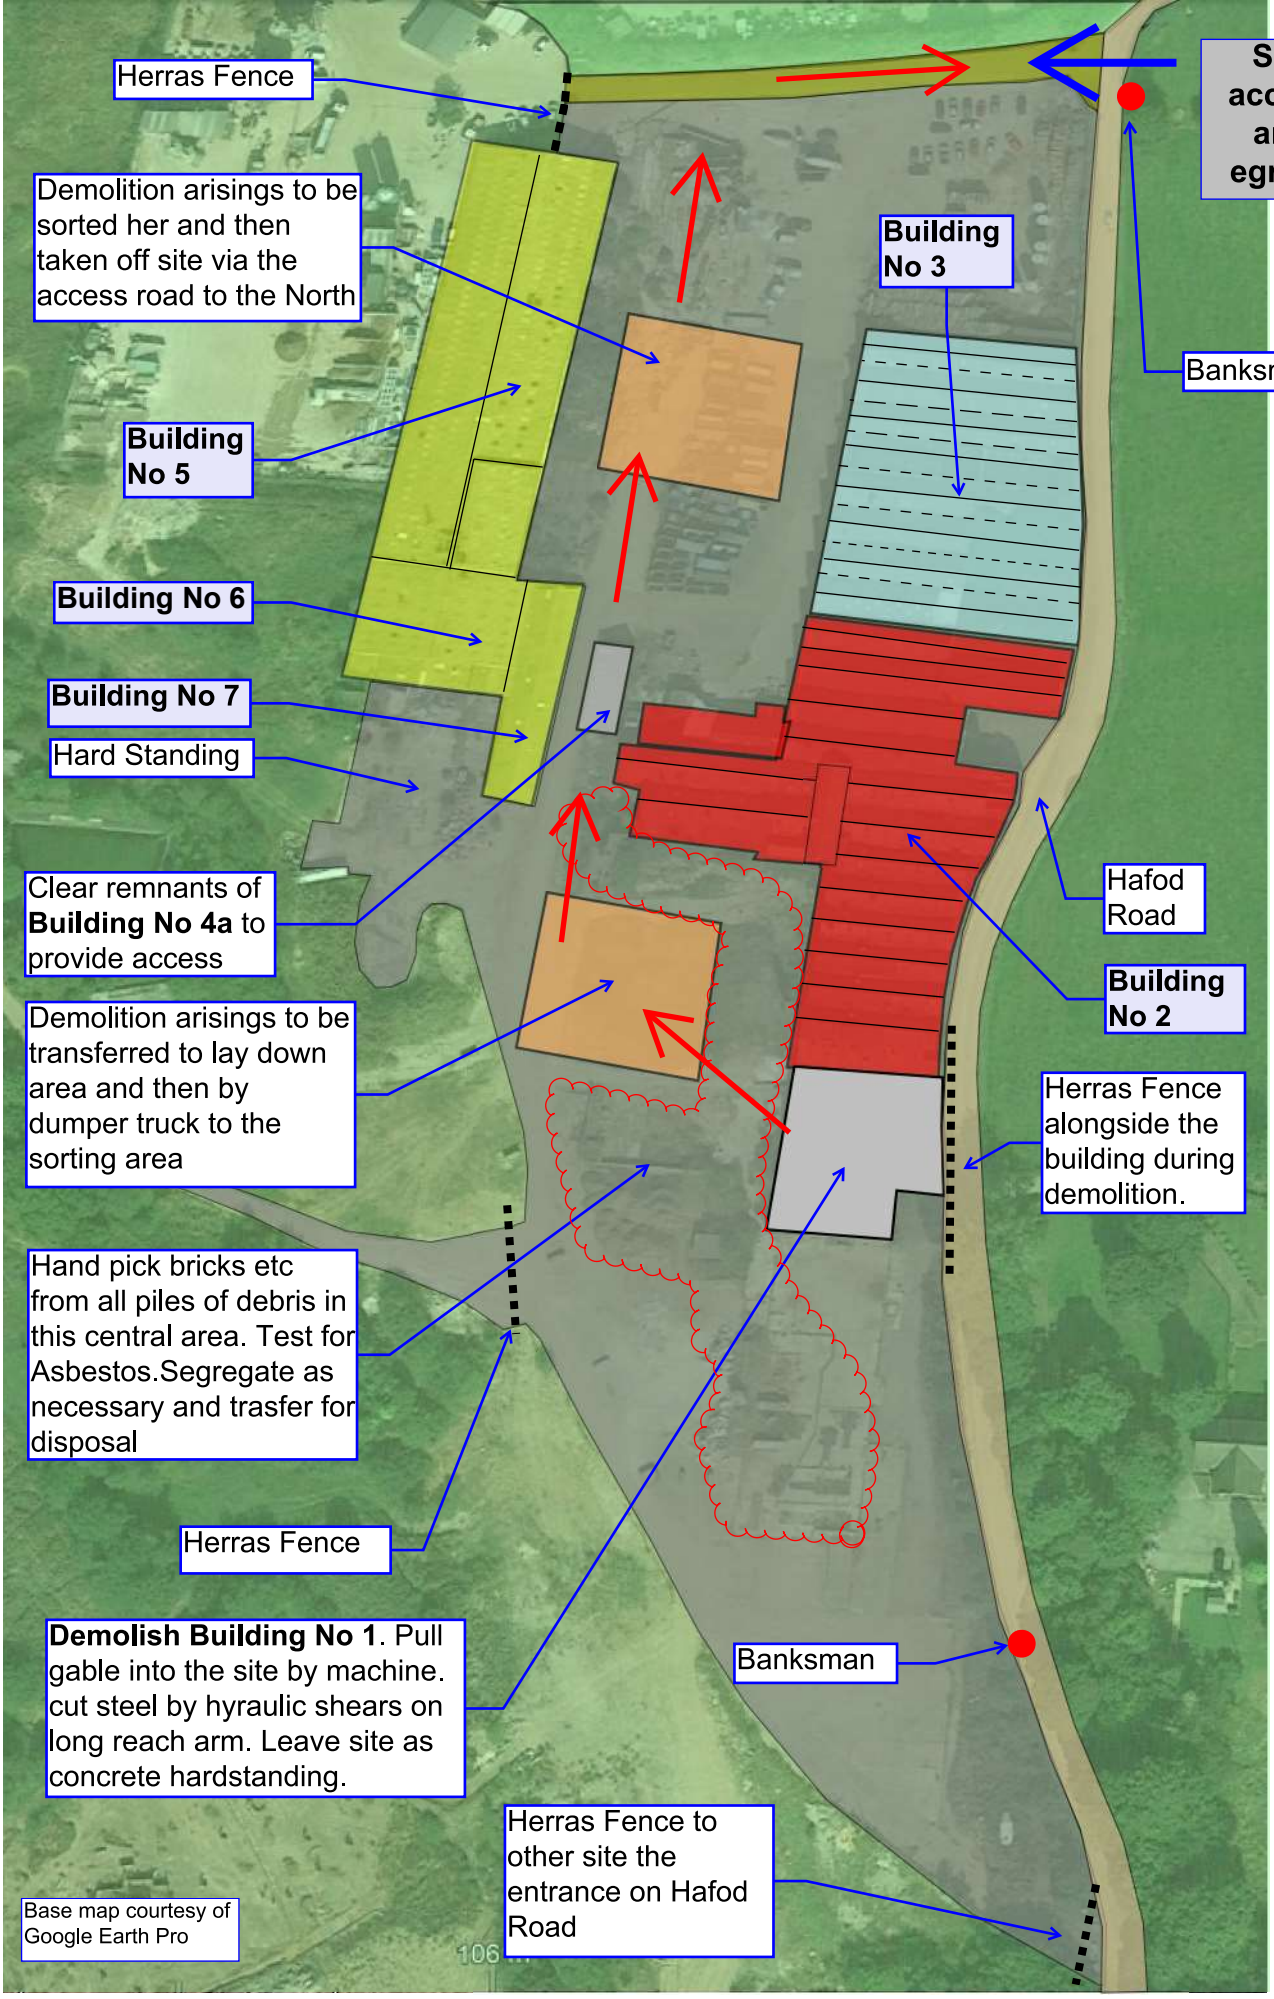


Specialist Technical Demolition

Ruabon Brick Works, Hafod Road, Wrexham

Stage 1: Demolish building No 1

Ref STD-24-01-SK3

25th February 2024

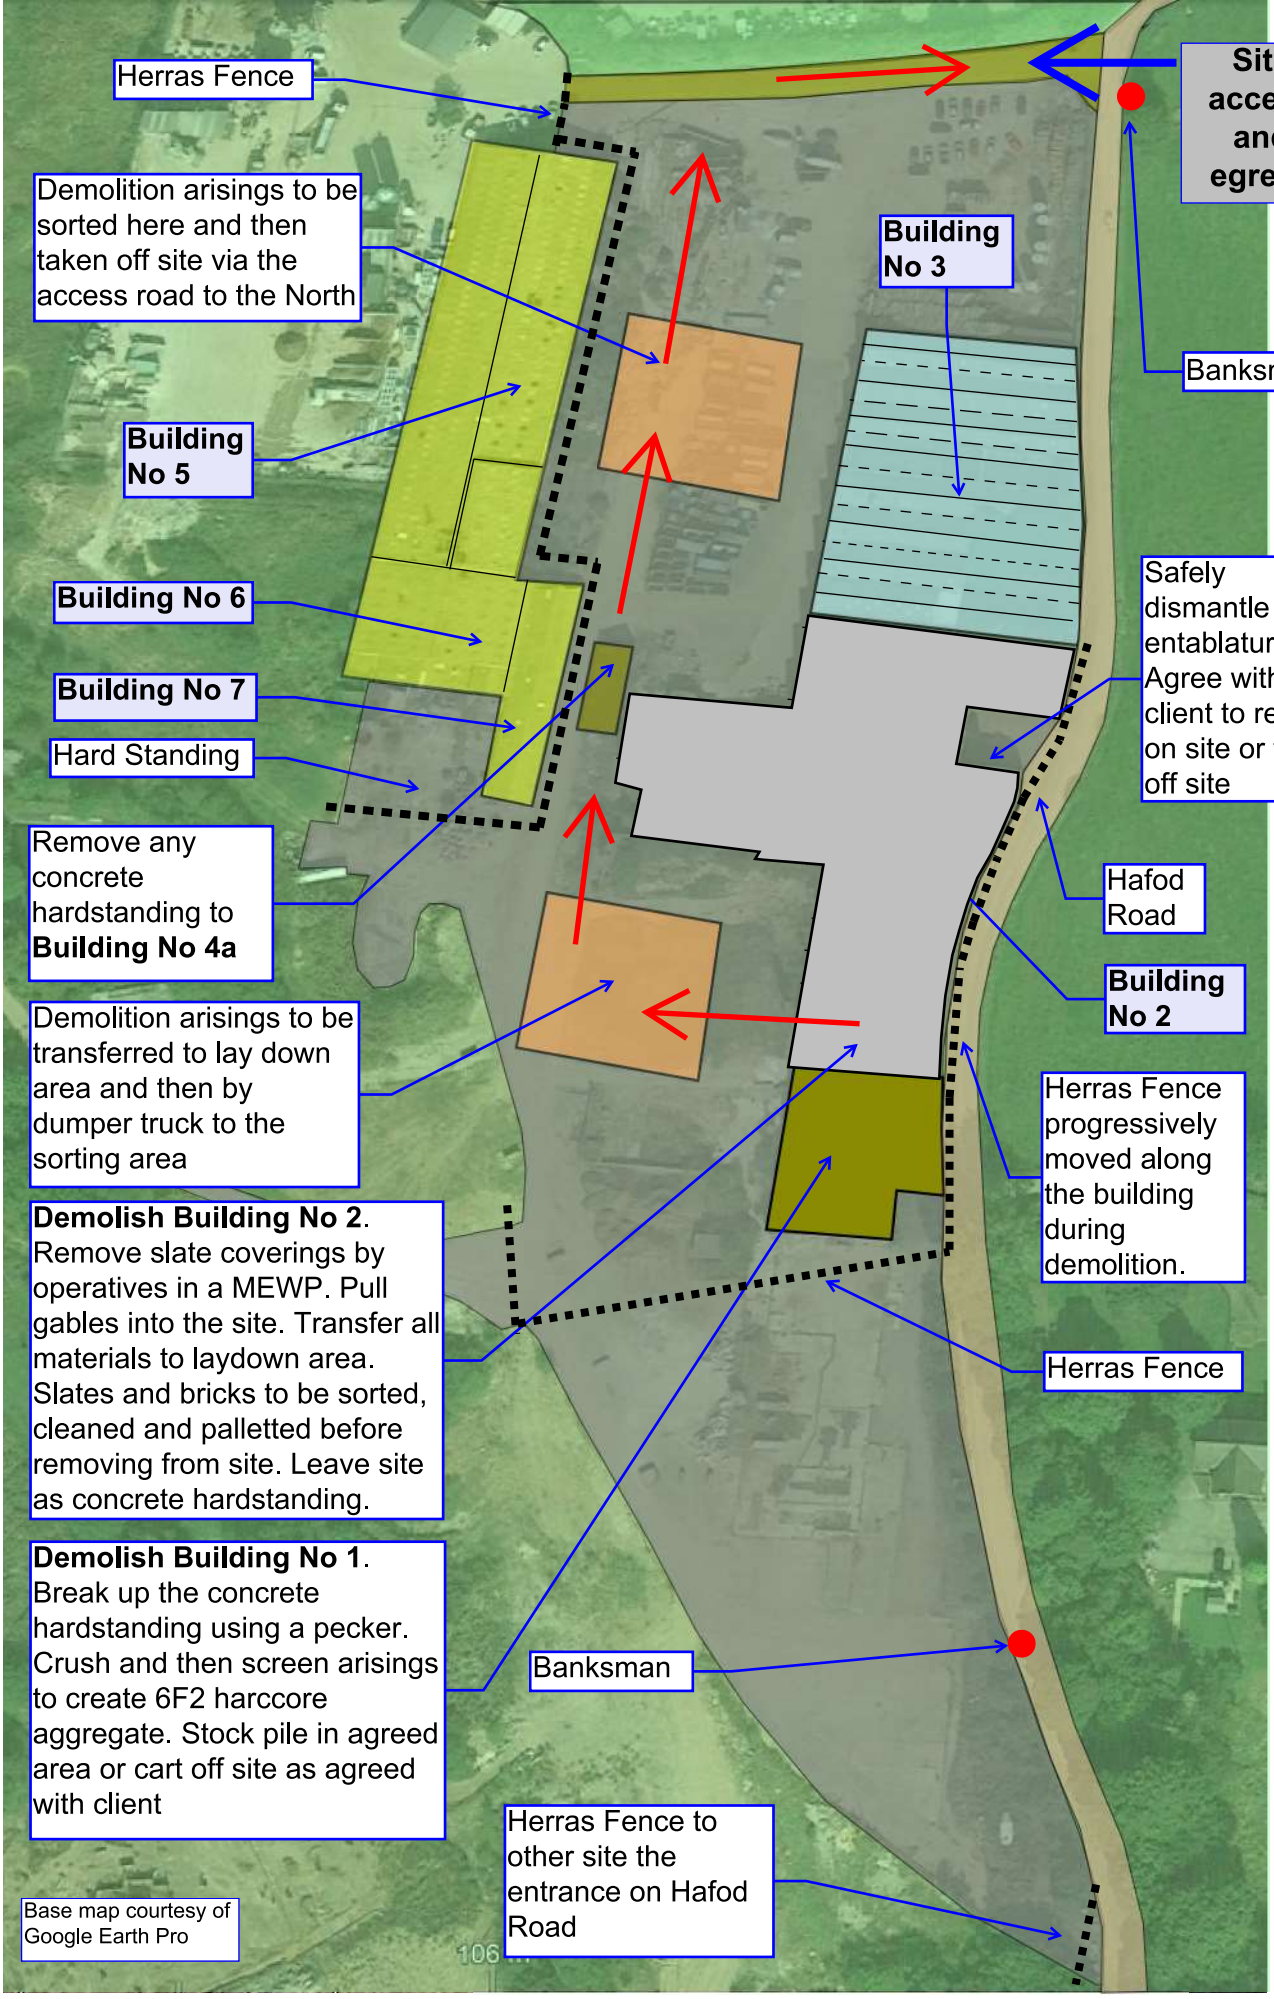


Specialist Technical Demolition

Ruabon Brick Works, Hafod Road, Wrexham

Stage 2: Demolish building No 2

Ref STD-24-01-SK4

25th February 2024

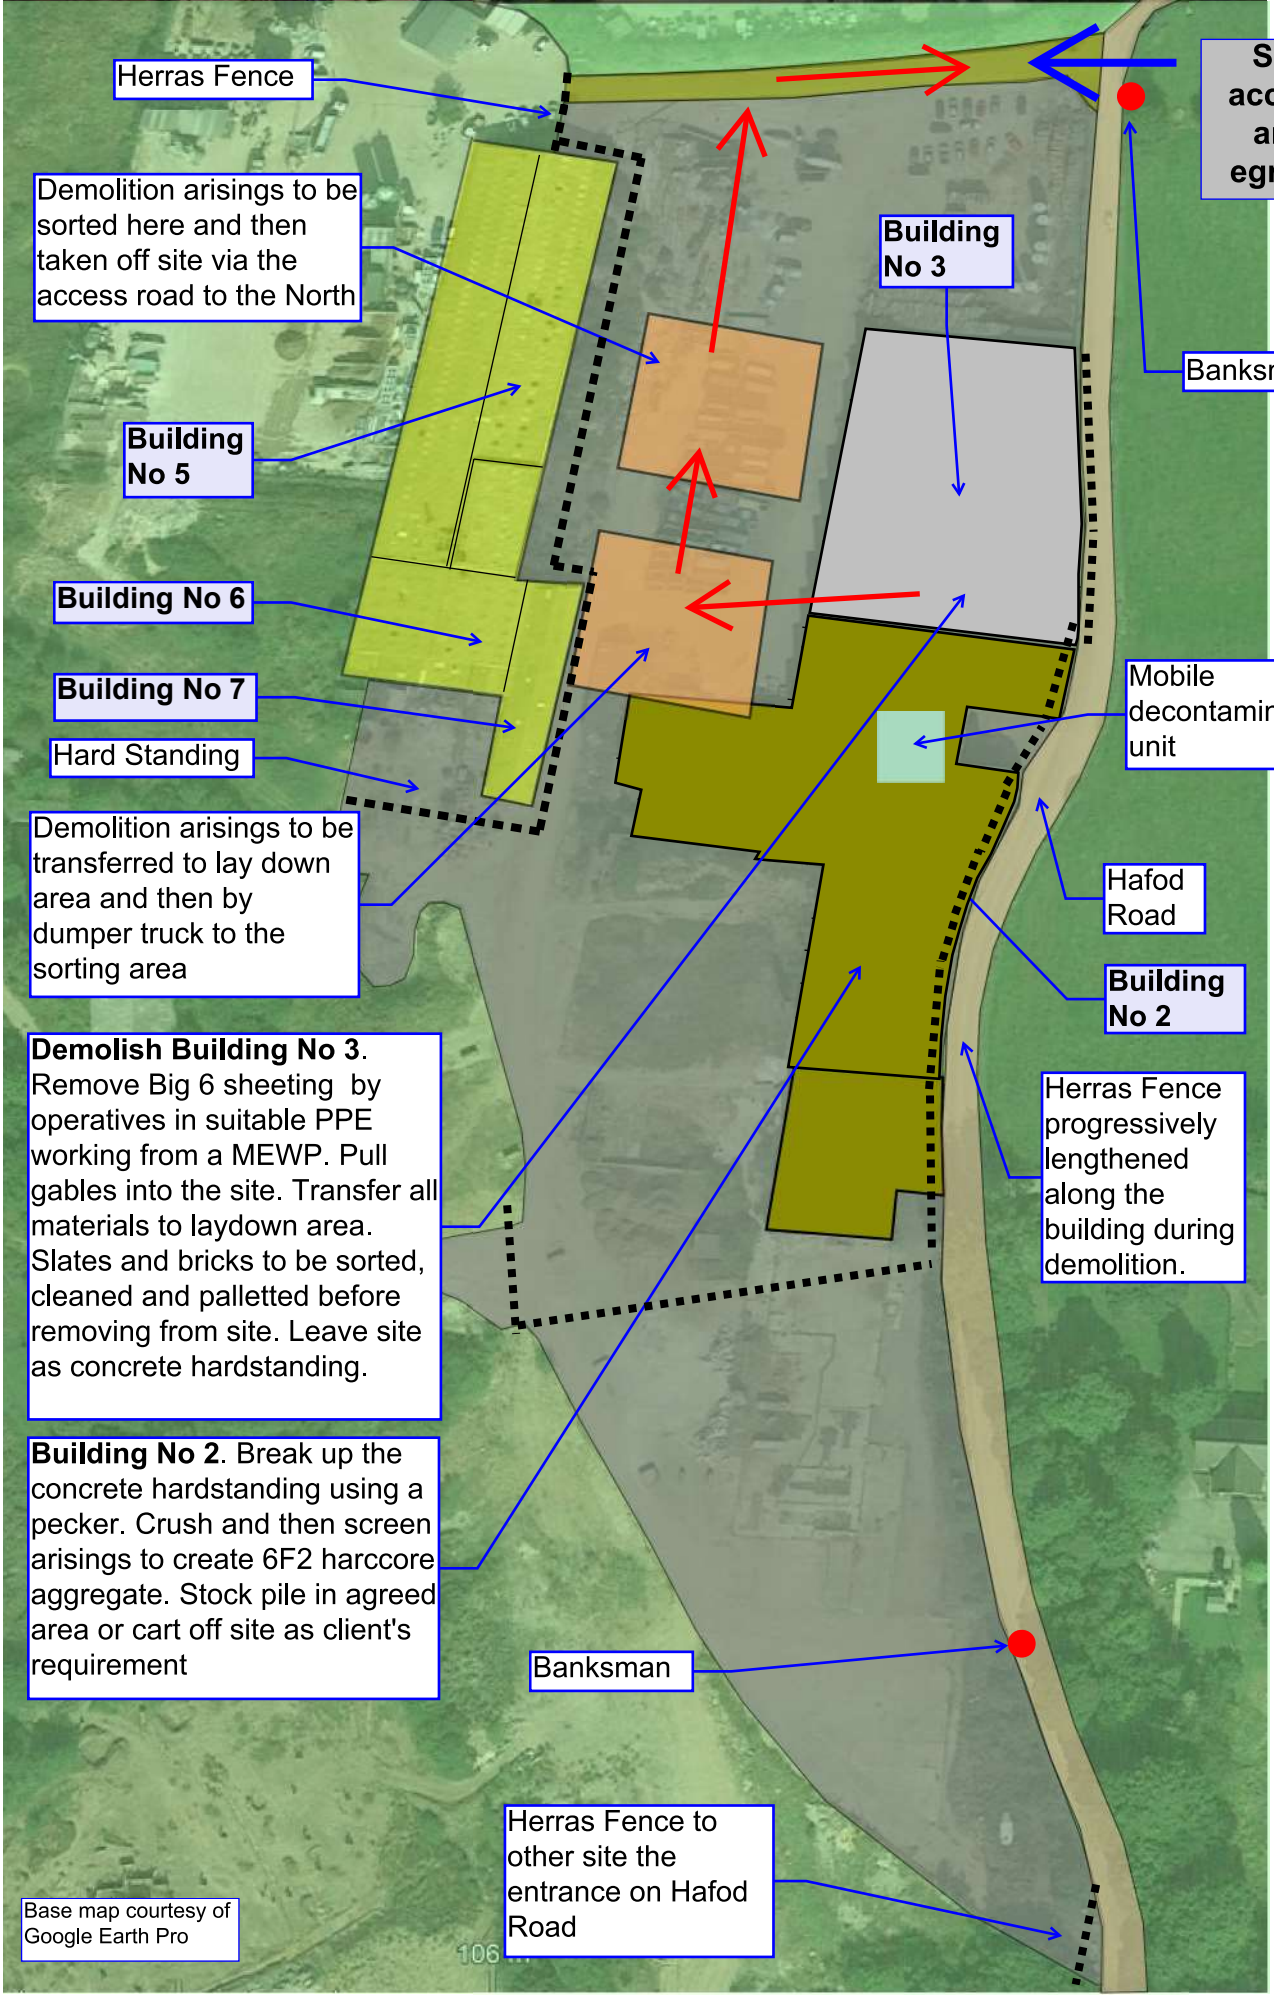


Specialist Technical Demolition

Ruabon Brick Works, Hafod Road, Wrexham

Stage 3: Demolish building No 3

Ref STD-24-01-SK5

25th February 2024

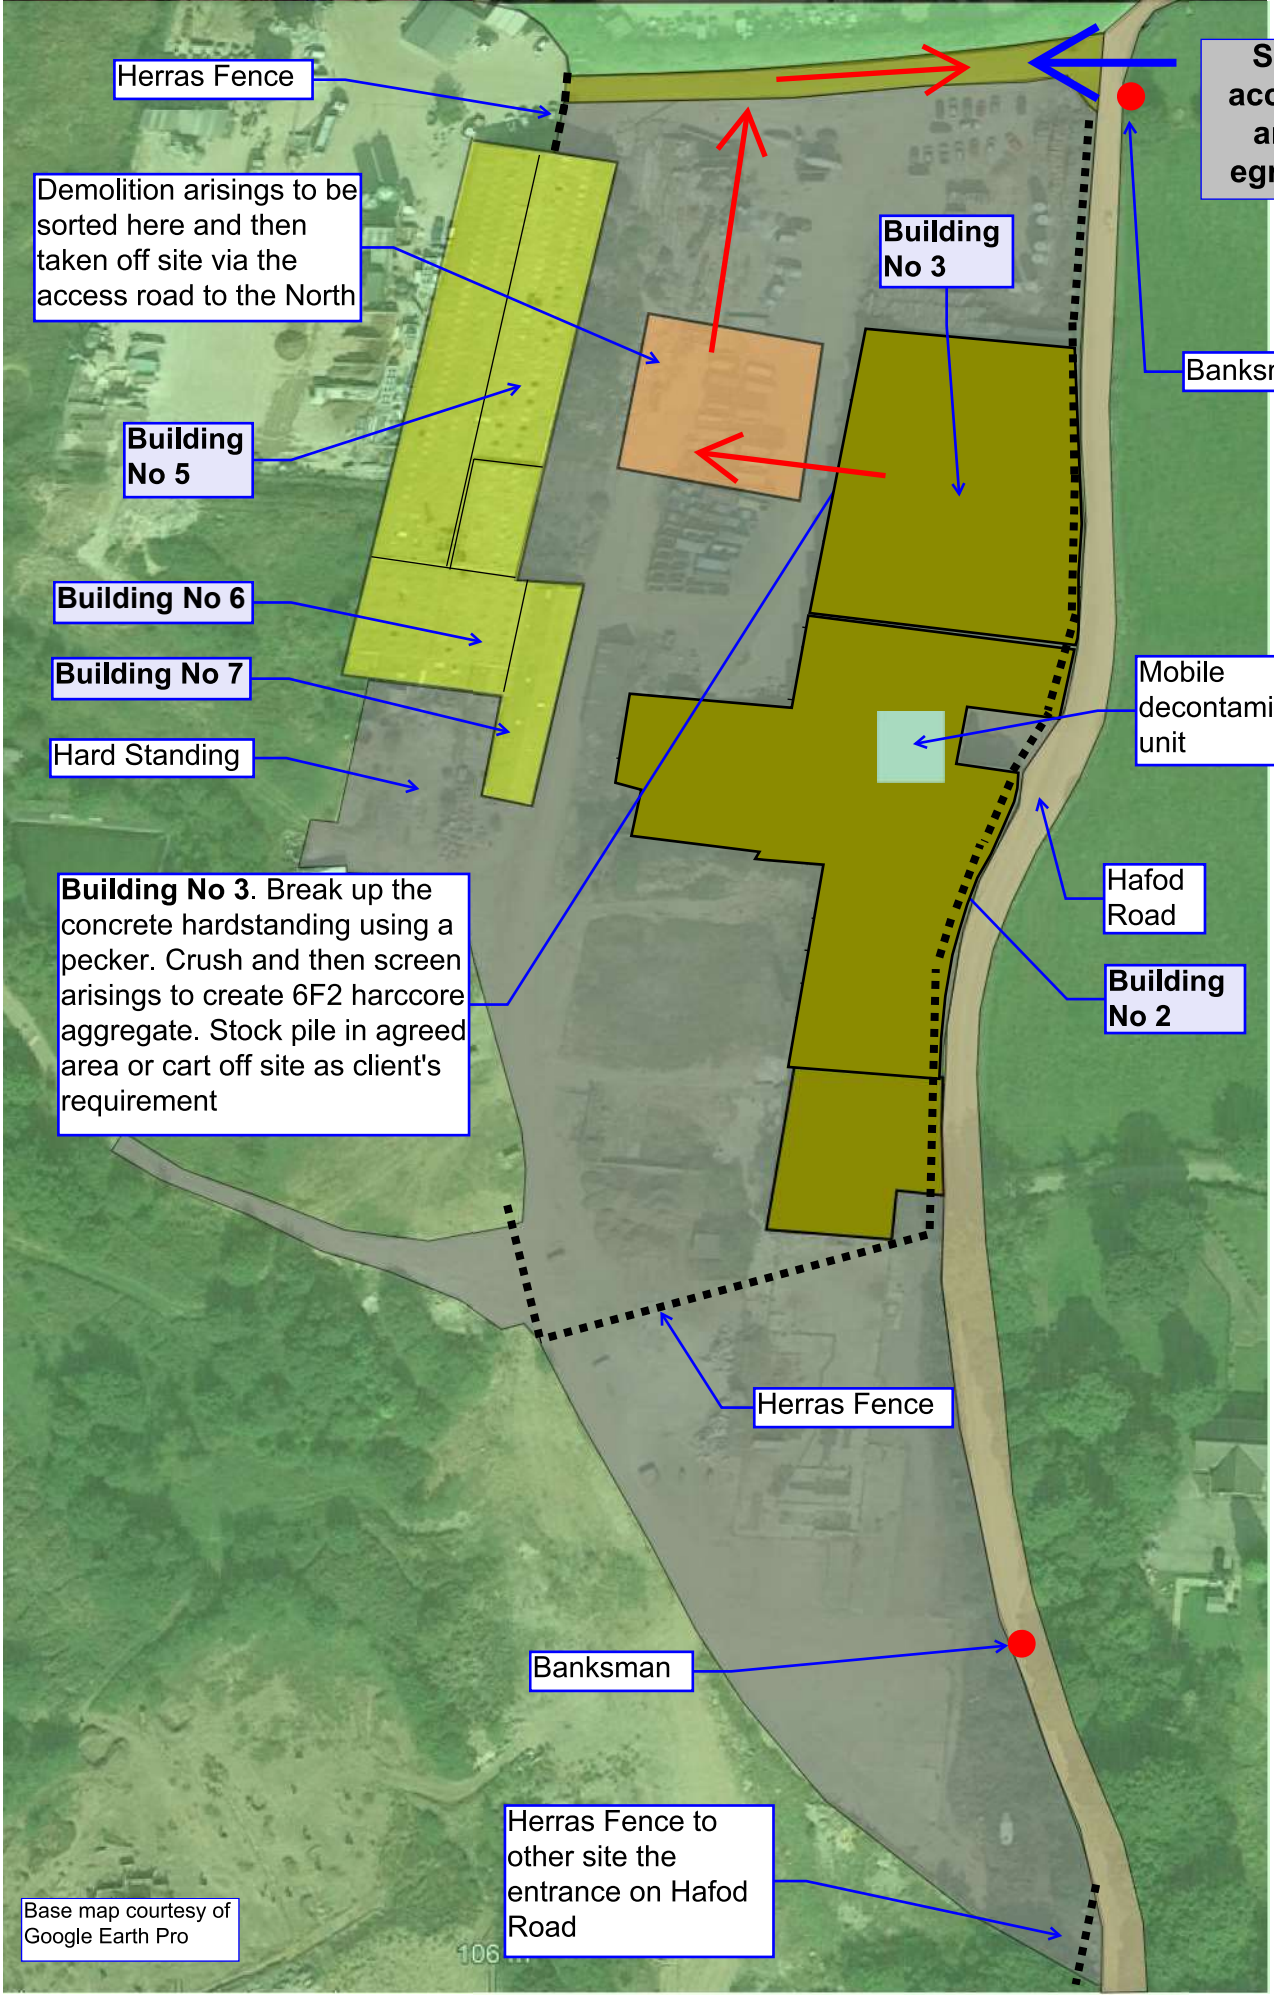


Specialist Technical Demolition

Ruabon Brick Works, Hafod Road, Wrexham

Stage 4: Demolish building No 3 continued

Ref STD-24-01-SK6

25th February 2024

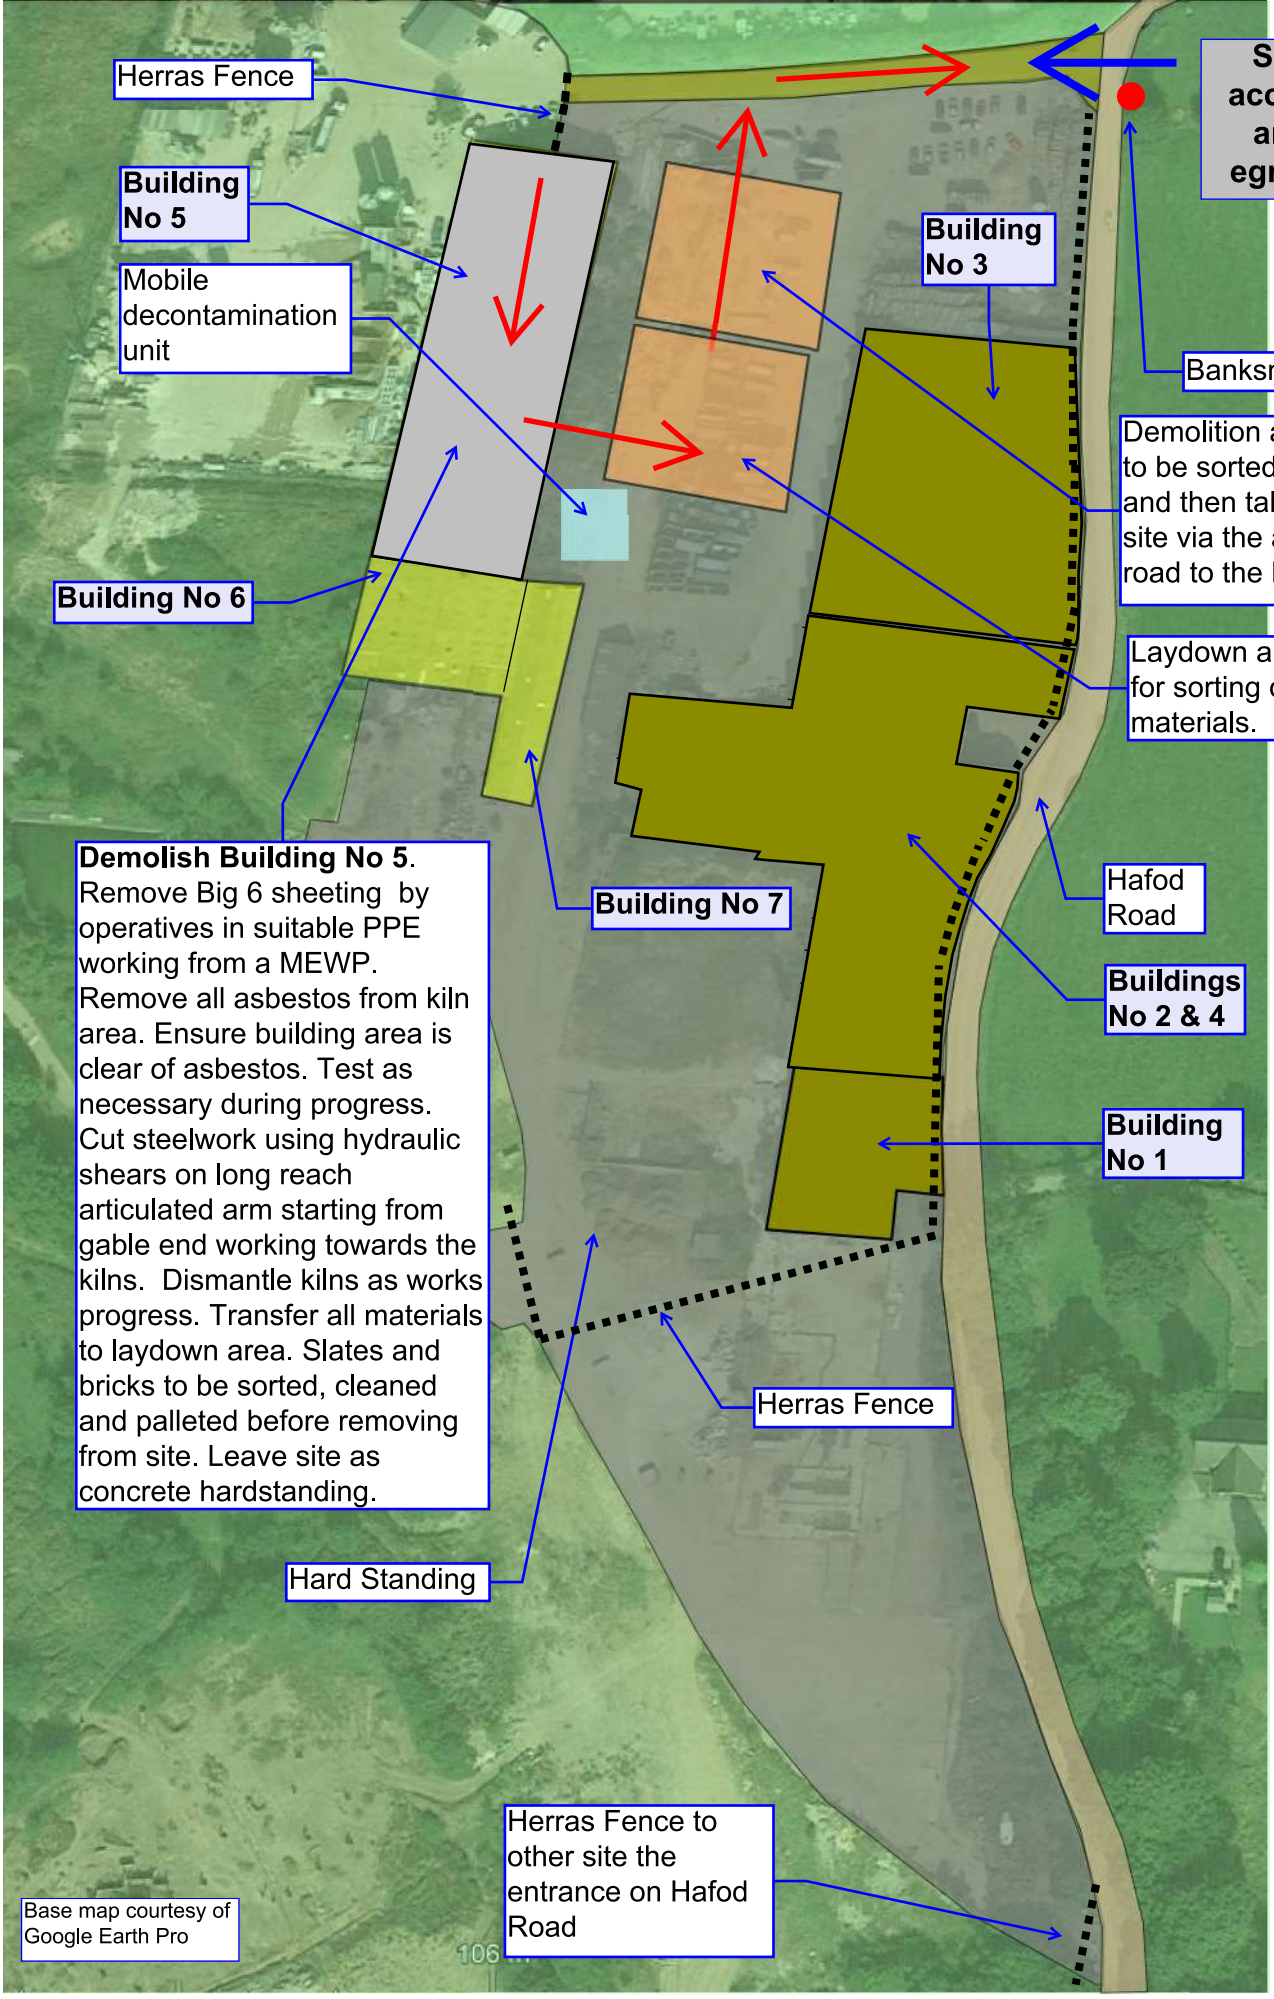


Specialist Technical Demolition

Ruabon Brick Works, Hafod Road, Wrexham

Stage 5: Demolish building No 5

Ref STD-24-01-SK7 25th February 2024

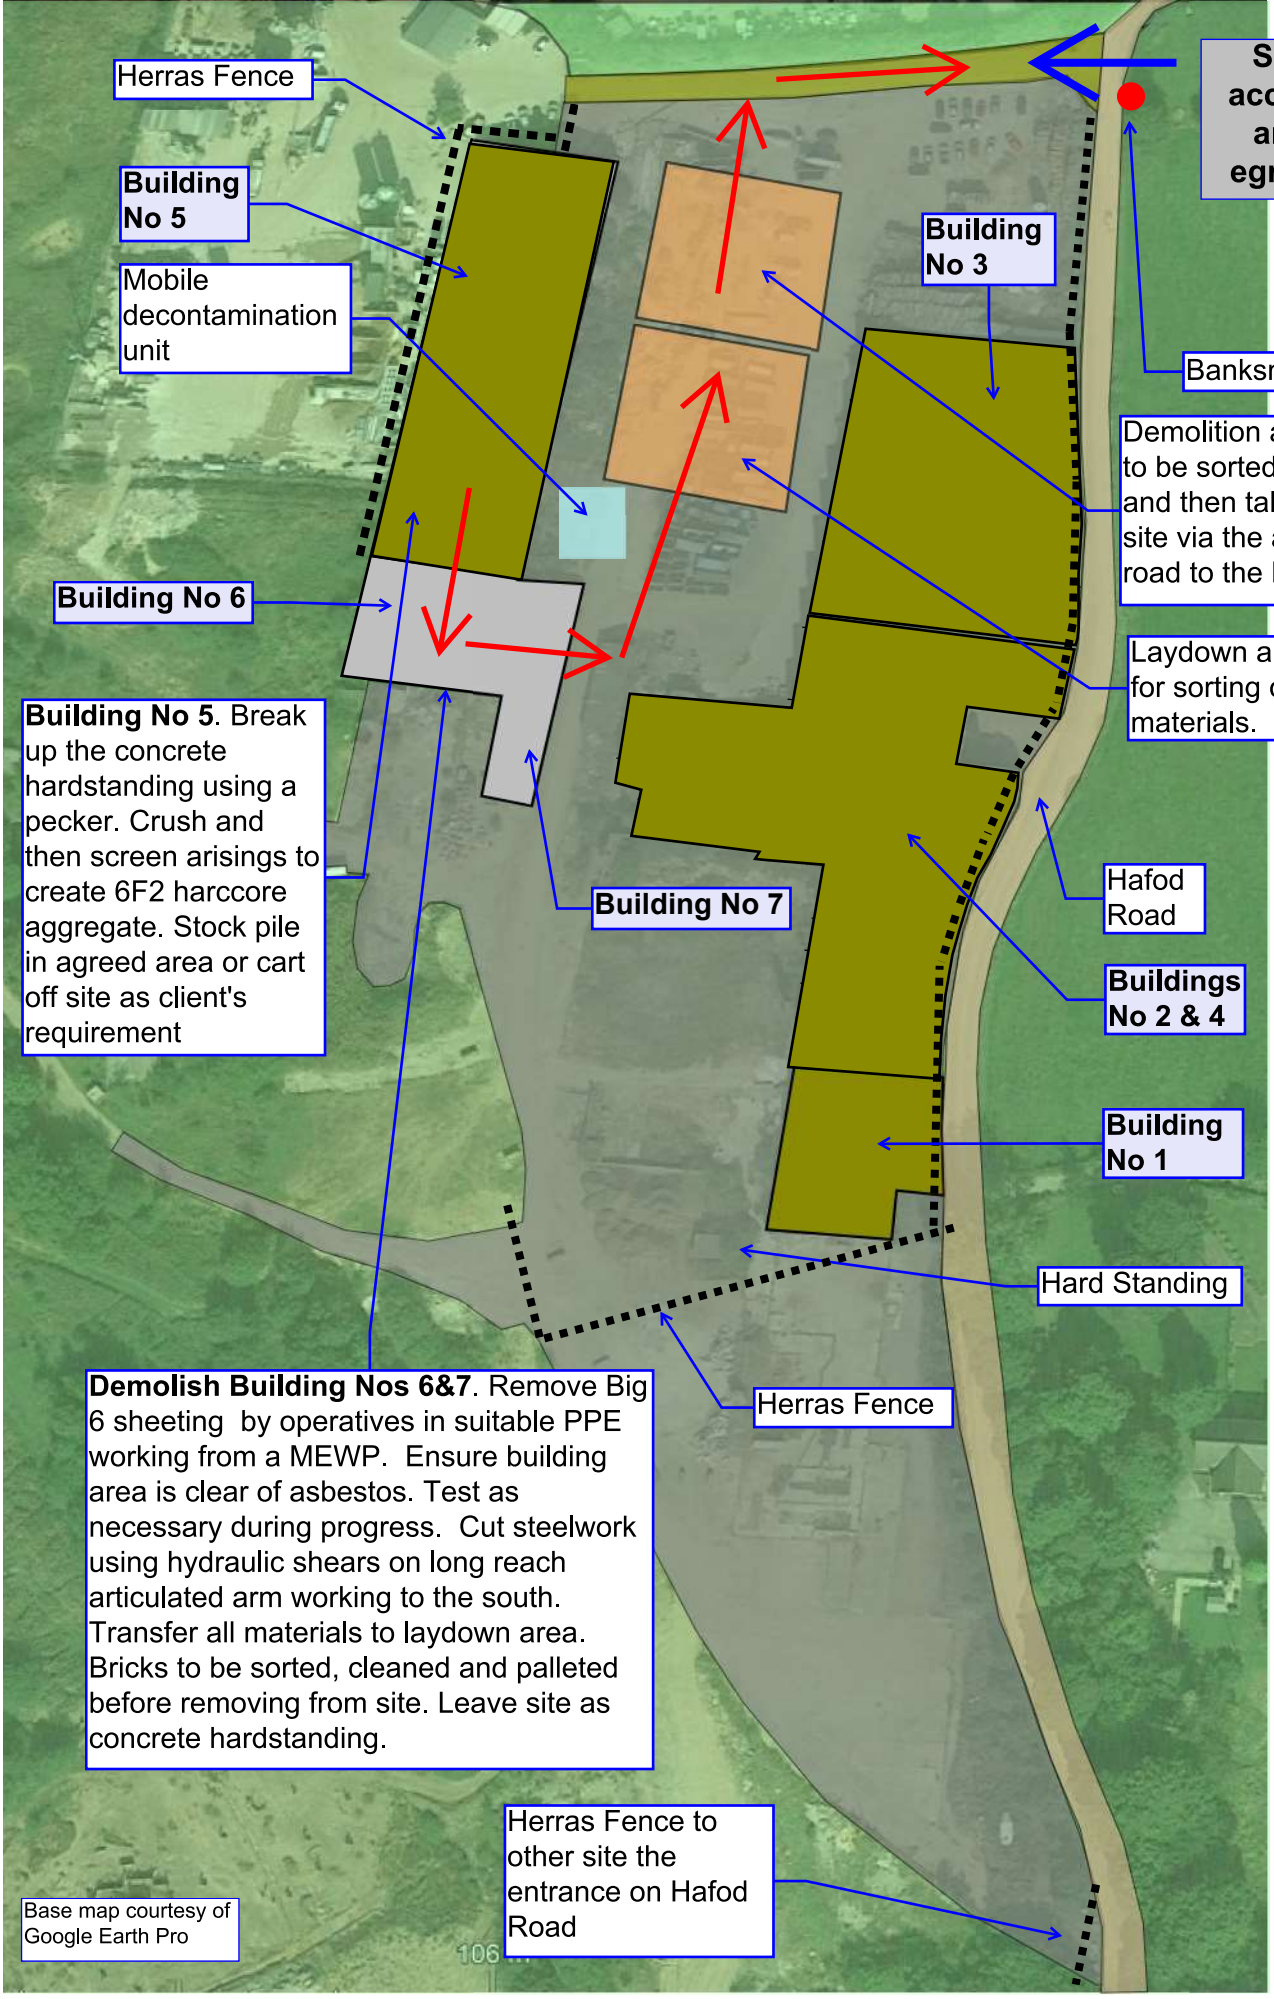


Specialist Technical Demolition

Ruabon Brick Works, Hafod Road, Wrexham

Stage 6: Demolish building Nos 6 & 7

Ref STD-24-01-SK8

25th February 2024

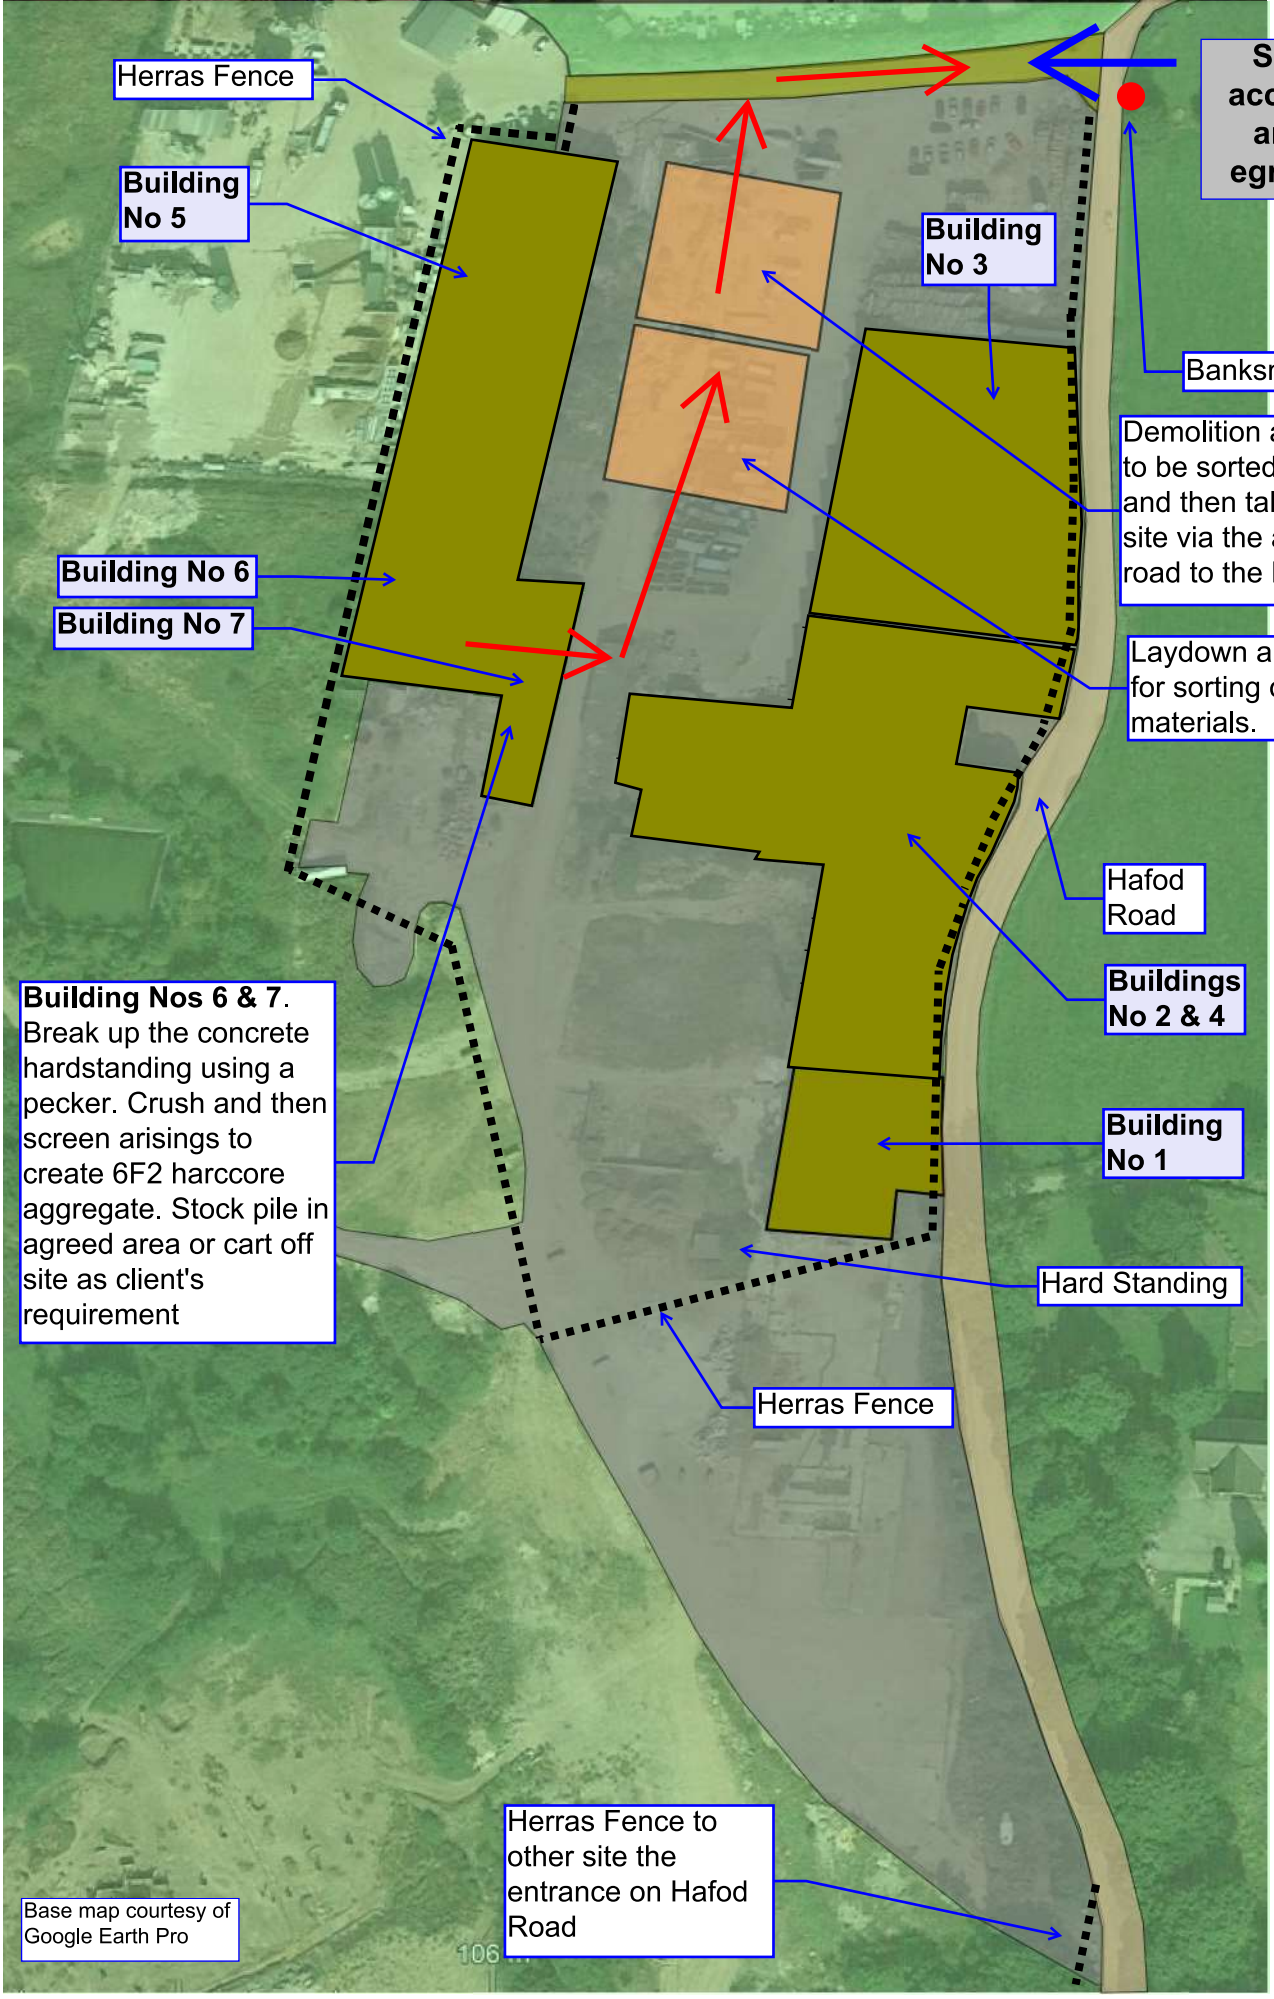


Specialist Technical Demolition

Ruabon Brick Works, Hafod Road, Wrexham

Stage 7: Remove hardstanding to building Nos 6 & 7

Ref STD-24-01-SK9 25th February 2024

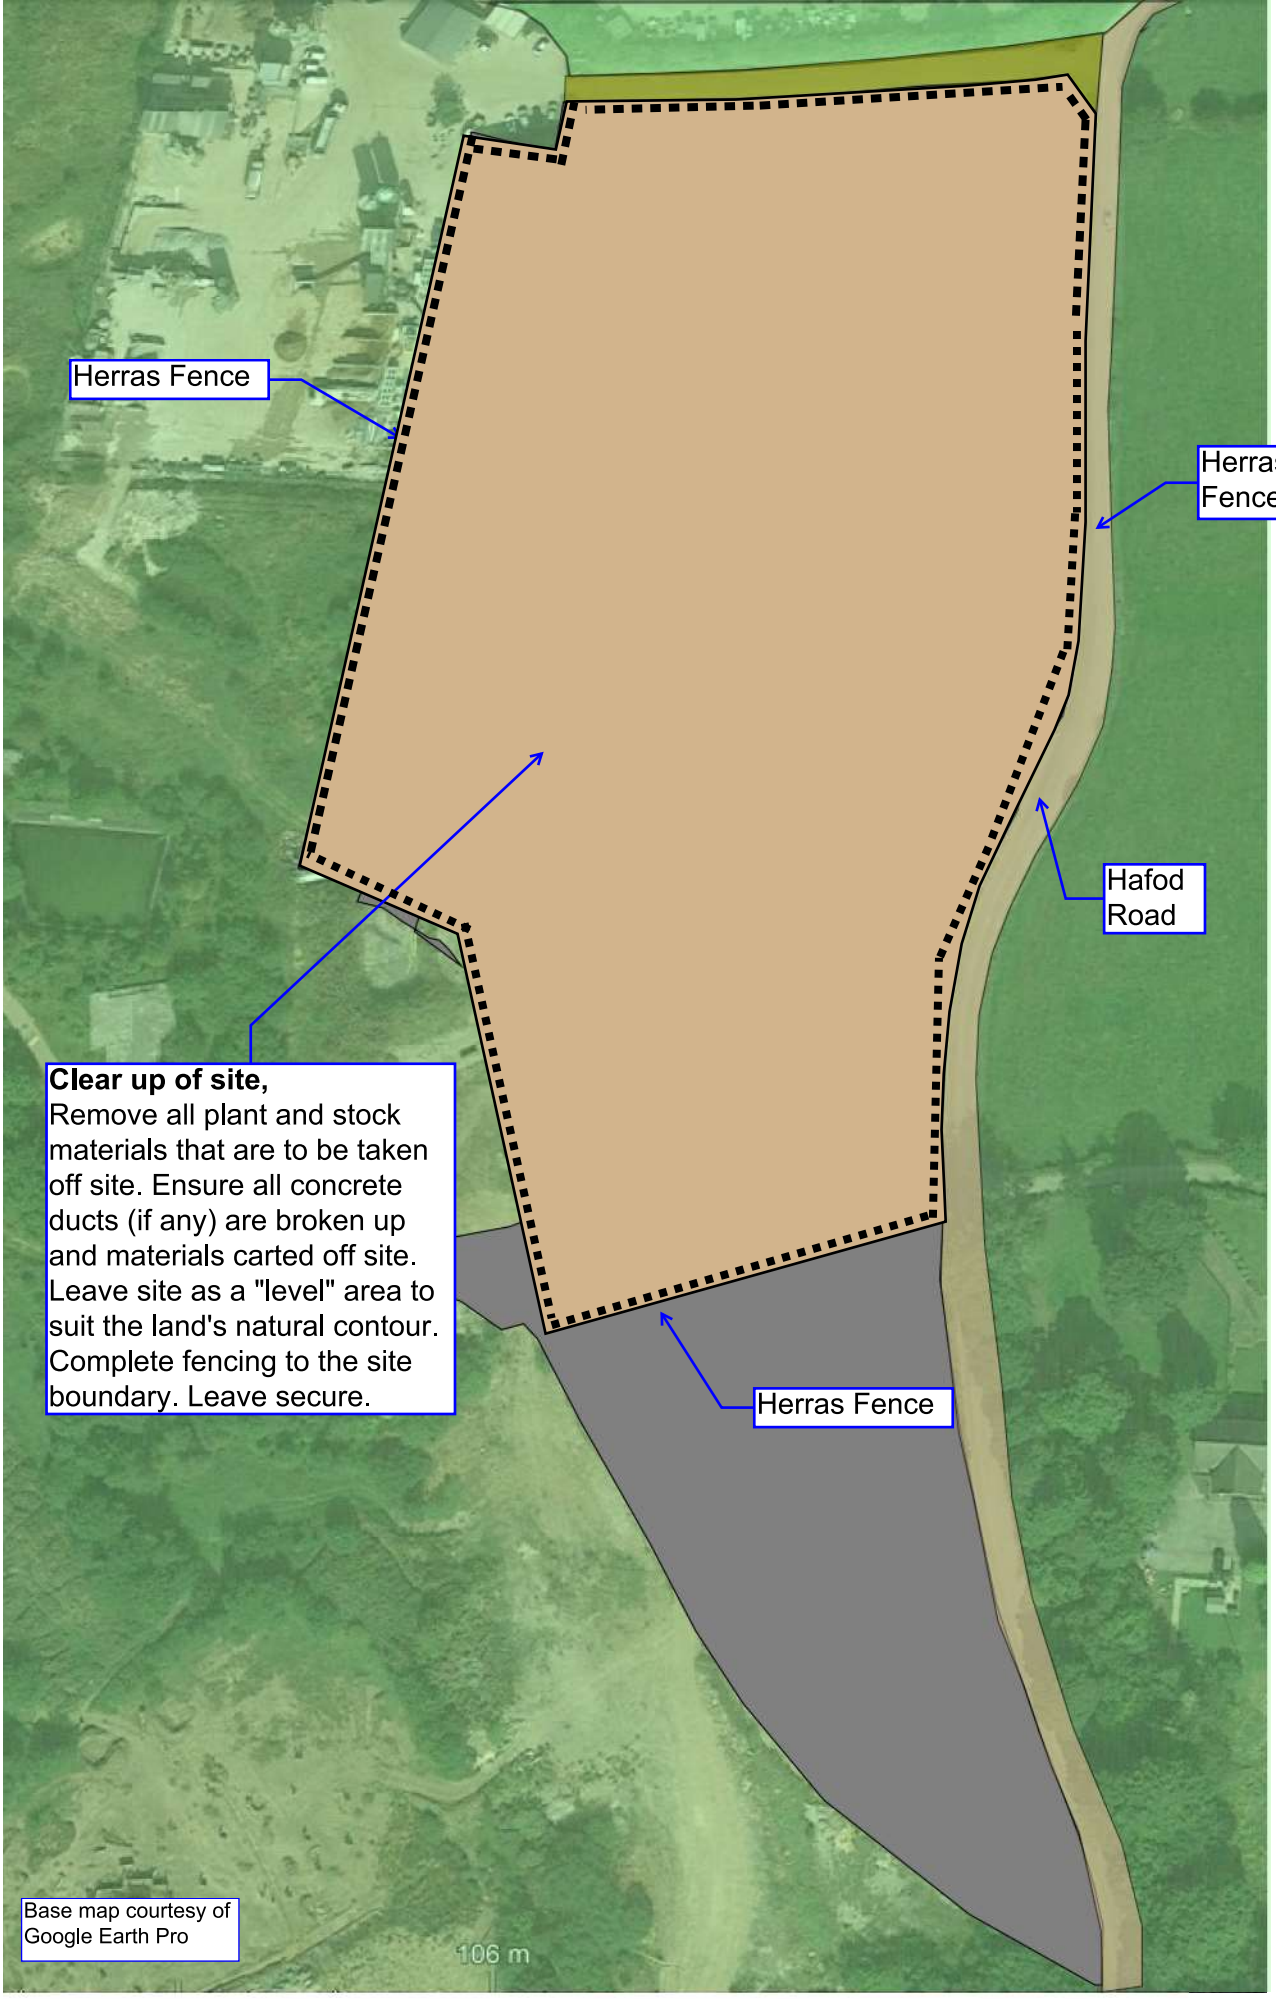

Specialist Technical Demolition

Ruabon Brick Works, Hafod Road, Wrexham
Stage 10: Clear up site

Ref STD-24-01-SK10

25th February 2024