
NORTH

Ordnance Survey®
UKmapcentre.com

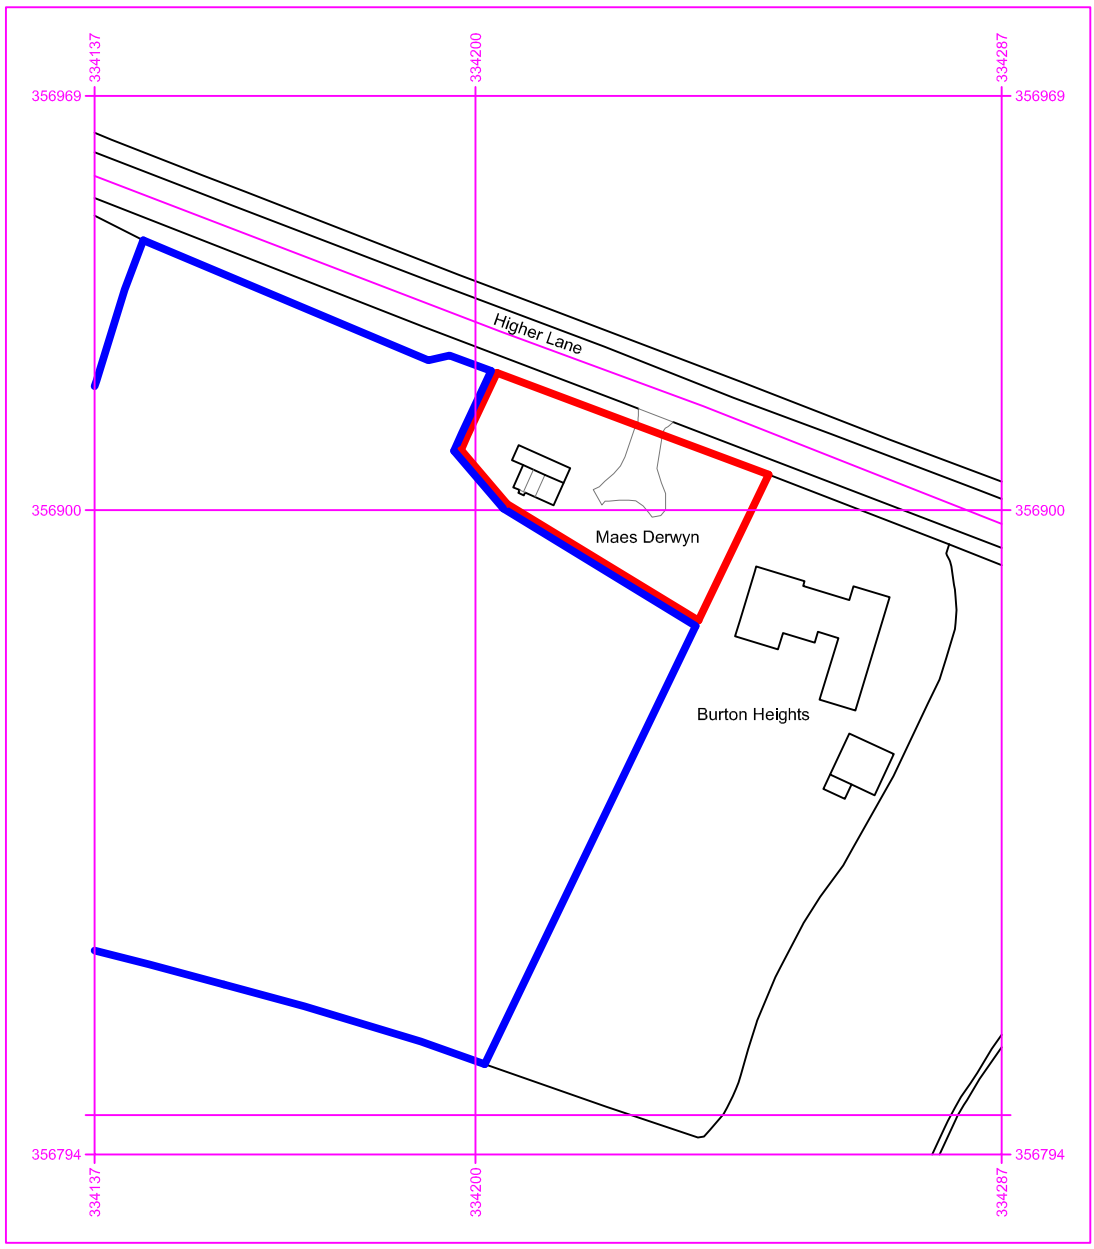

Serial number: 321520

© Crown copyright and database right 2025
Ordnance Survey licence AC0000848283
Reproduction in whole or in part is prohibited
without the prior permission of Ordnance Survey.

0 10 20 30 40 50
metres

NORTH

0 20 40 60 80 100

1:1250 scale bar in metres

go2plan
Planning & Design
Tel: 07957 634478 email: jon@go2plan.co.uk

SITE LOCATION PLAN
MAES DERWYN
HIGHER LANE
BURTON, ROSSETT
WREXHAM
LL12 0AB

Dwg No. HLB 001
Scale: 1:1250 @ A4
date: 24.11.25
drawn: jon evans