
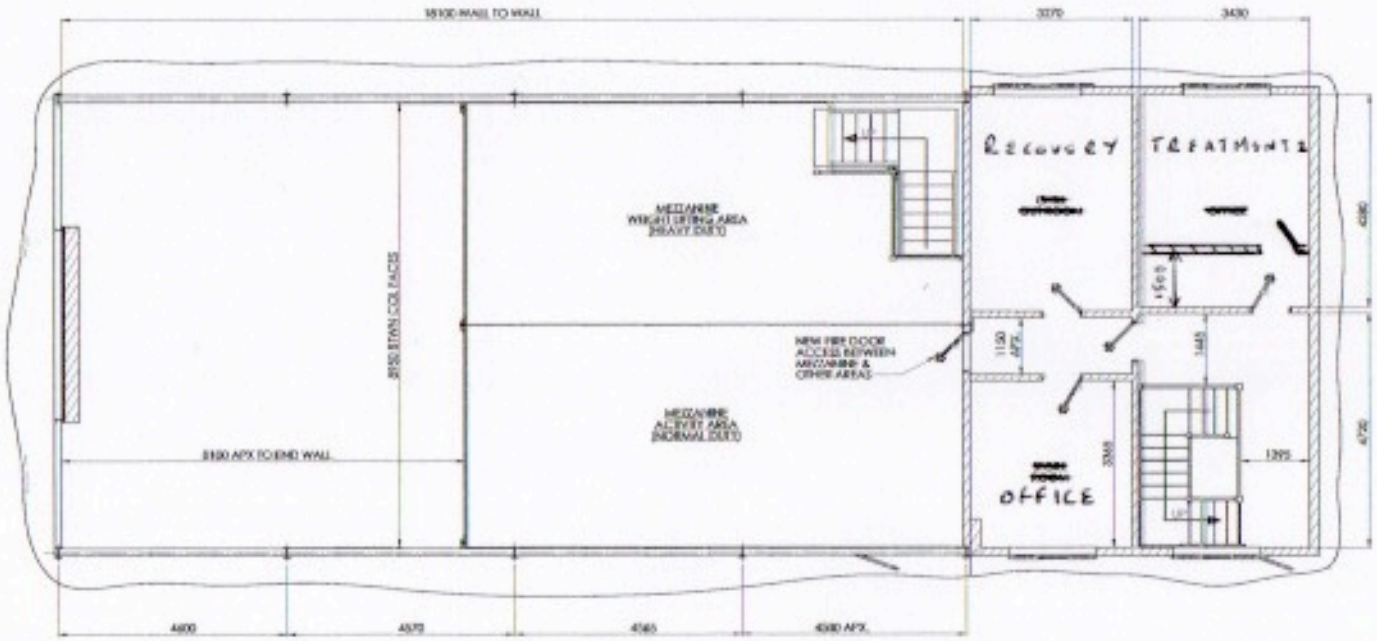


1st FLOOR PLAN

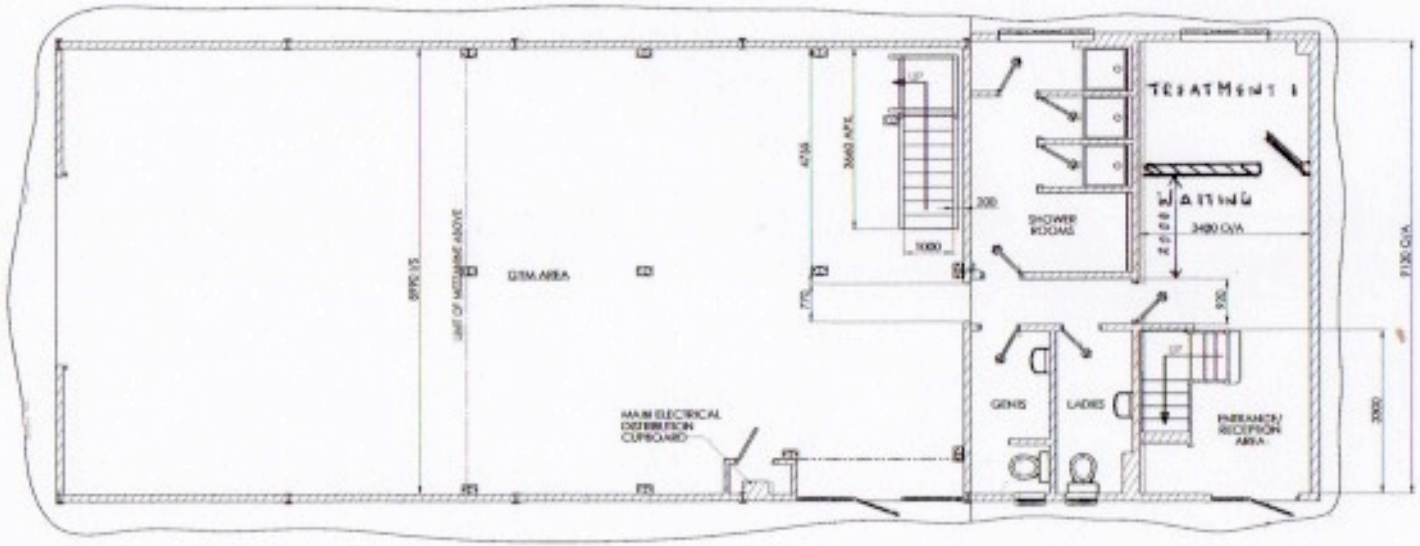

GROUND FLOOR PLAN

ISSUE P1 - 111 ISSUE FOR COMMENT

DO NOT SCALE DRAWING

Wolf Fitness
Unit 5, Pandy Business Park,

Building Outline Mezzanine
Set Out +- Ground & 1st Floor

RPM-GYM-MEZZ