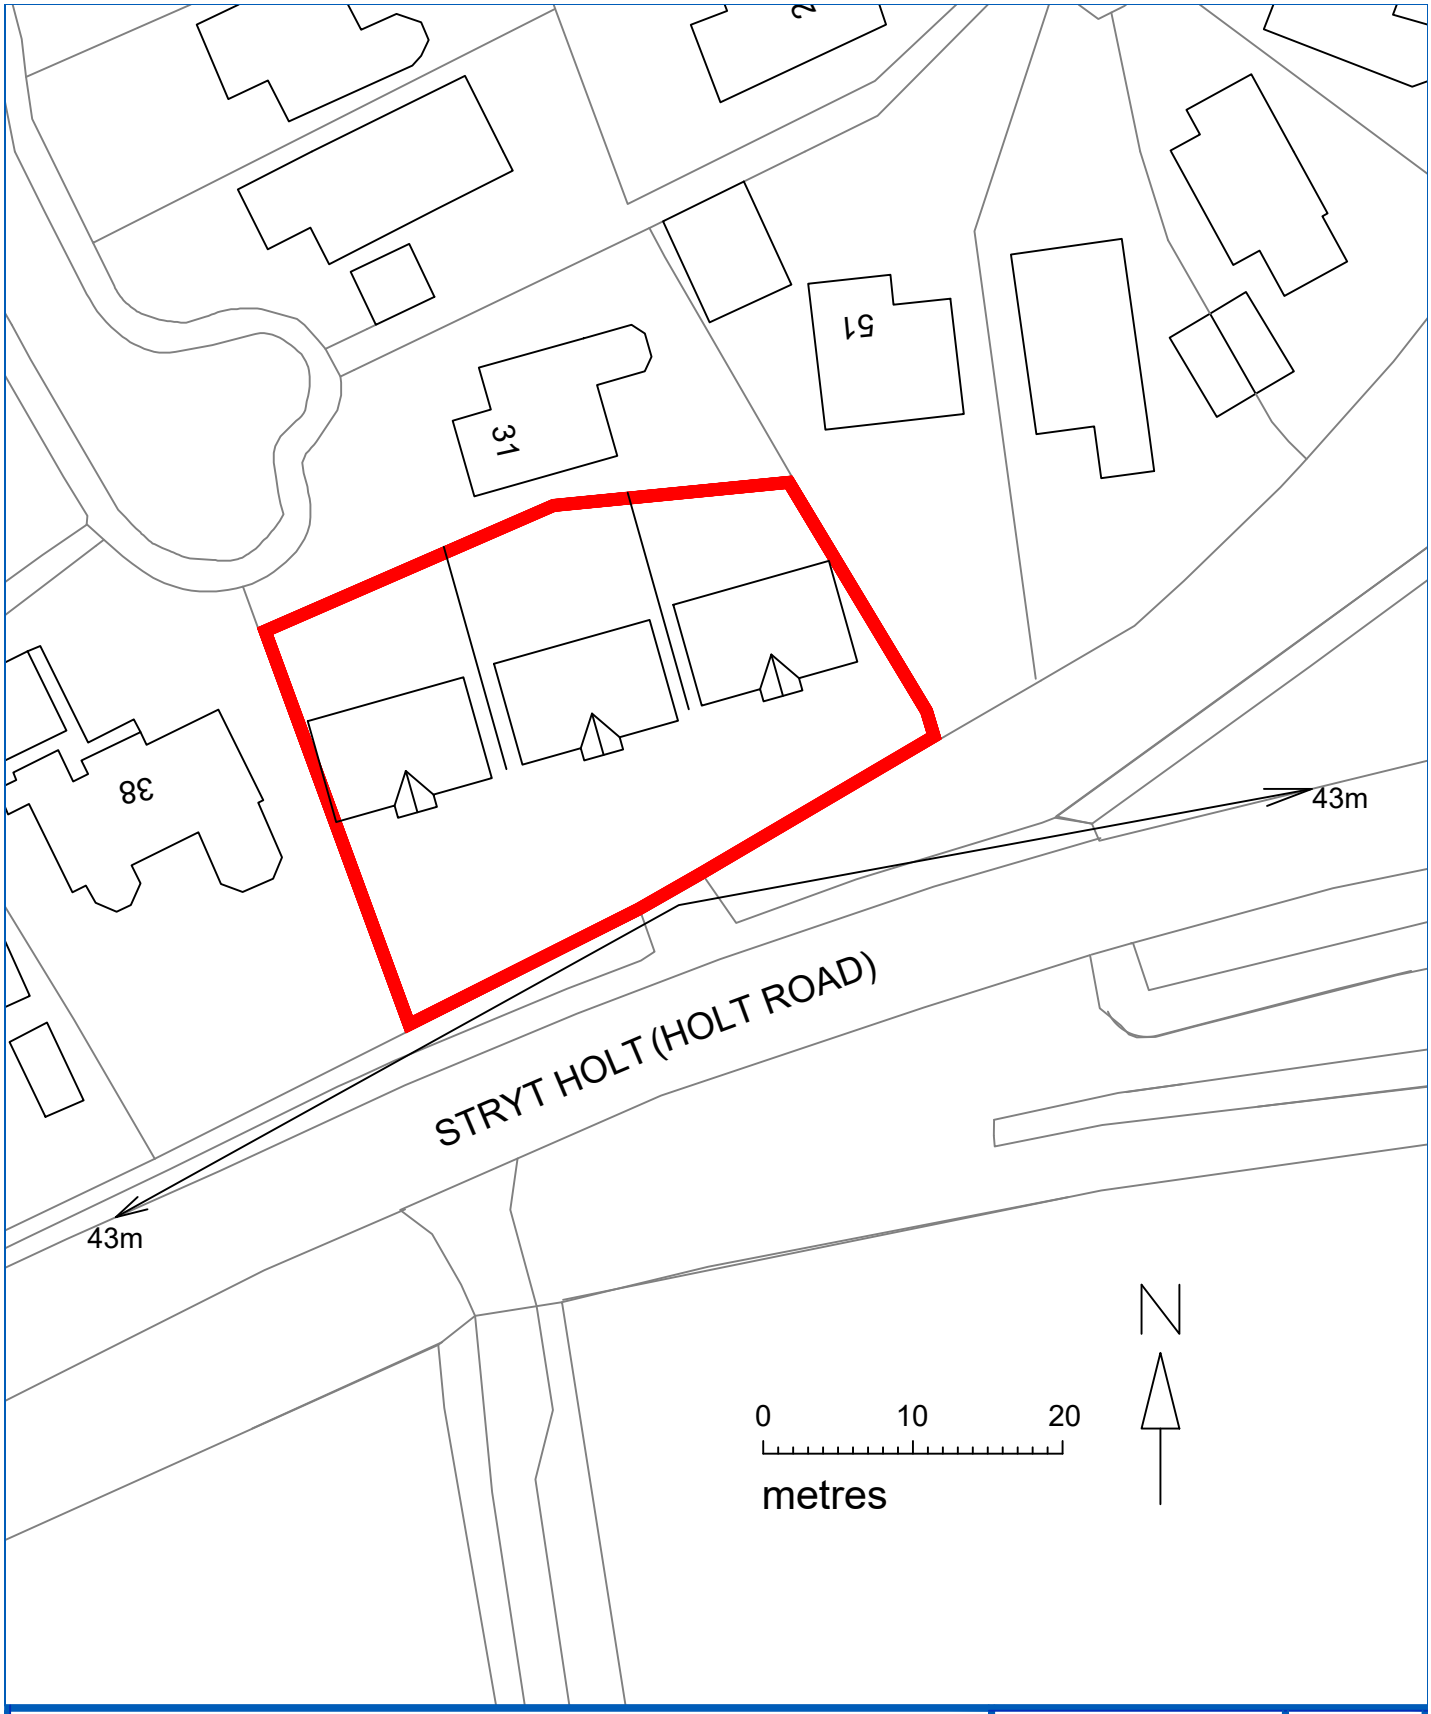



RIBA

**Deeside Architectural Design**

CHARTERED ARCHITECTS, TECHNICIANS, SURVEYORS
Tel: 07738 584 900
E:mail: deesidearcdesign@gmail.com

CLIENT
Willowford Homes Limited

Date
April '26

Scale
1:500@A4

DRAWING TITLE
Proposed Residential Development
Mile Barn Cottages, Wrexham

ACCESS VISION SPLAYS

Drawing No.
2025/50/AVS