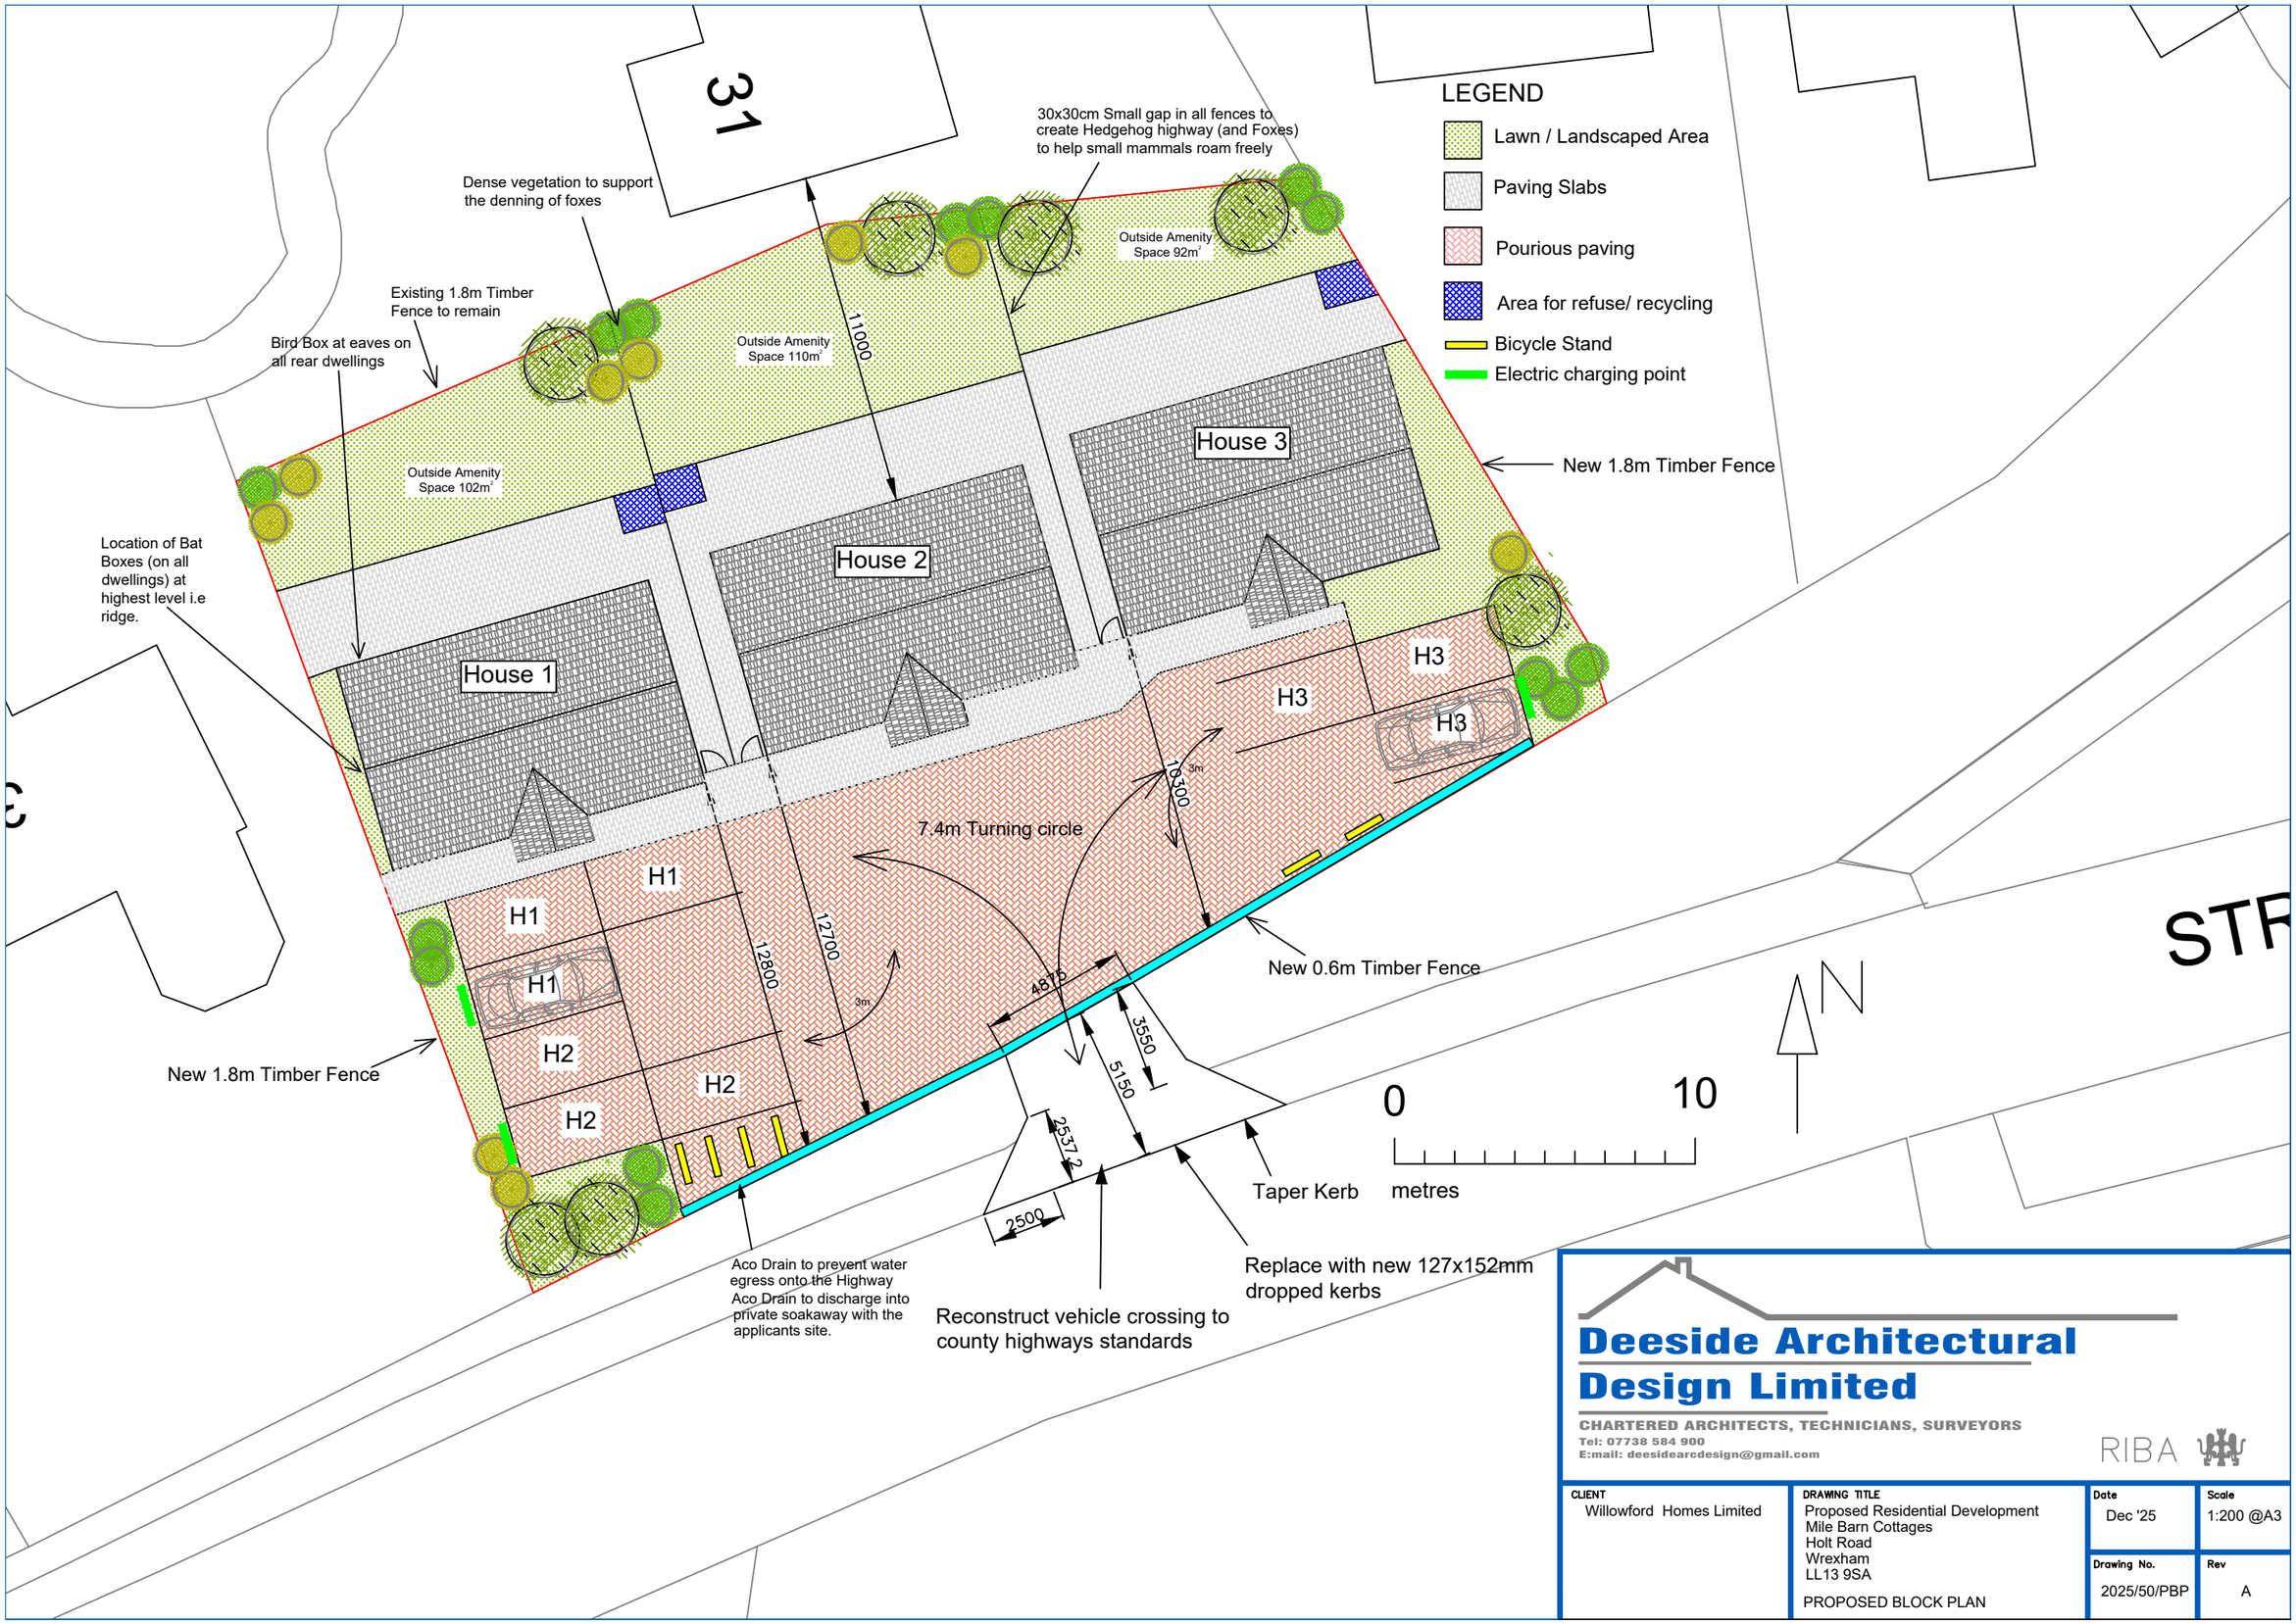


Deeside Architectural Design Limited
CHARTERED ARCHITECTS, TECHNICIANS, SURVEYORS
Tel: 07738 584 900
E:mail: deesidearcdesign@gmail.com
RIBA

CLIENT	DRAWING TITLE	Date	Scale
Willowford Homes Limited	Proposed Residential Development Mile Barn Cottages Holt Road Wrexham LL13 9SA PROPOSED BLOCK PLAN	Dec '25	1:200 @A3
		Drawing No. 2025/50/PBP	Rev A