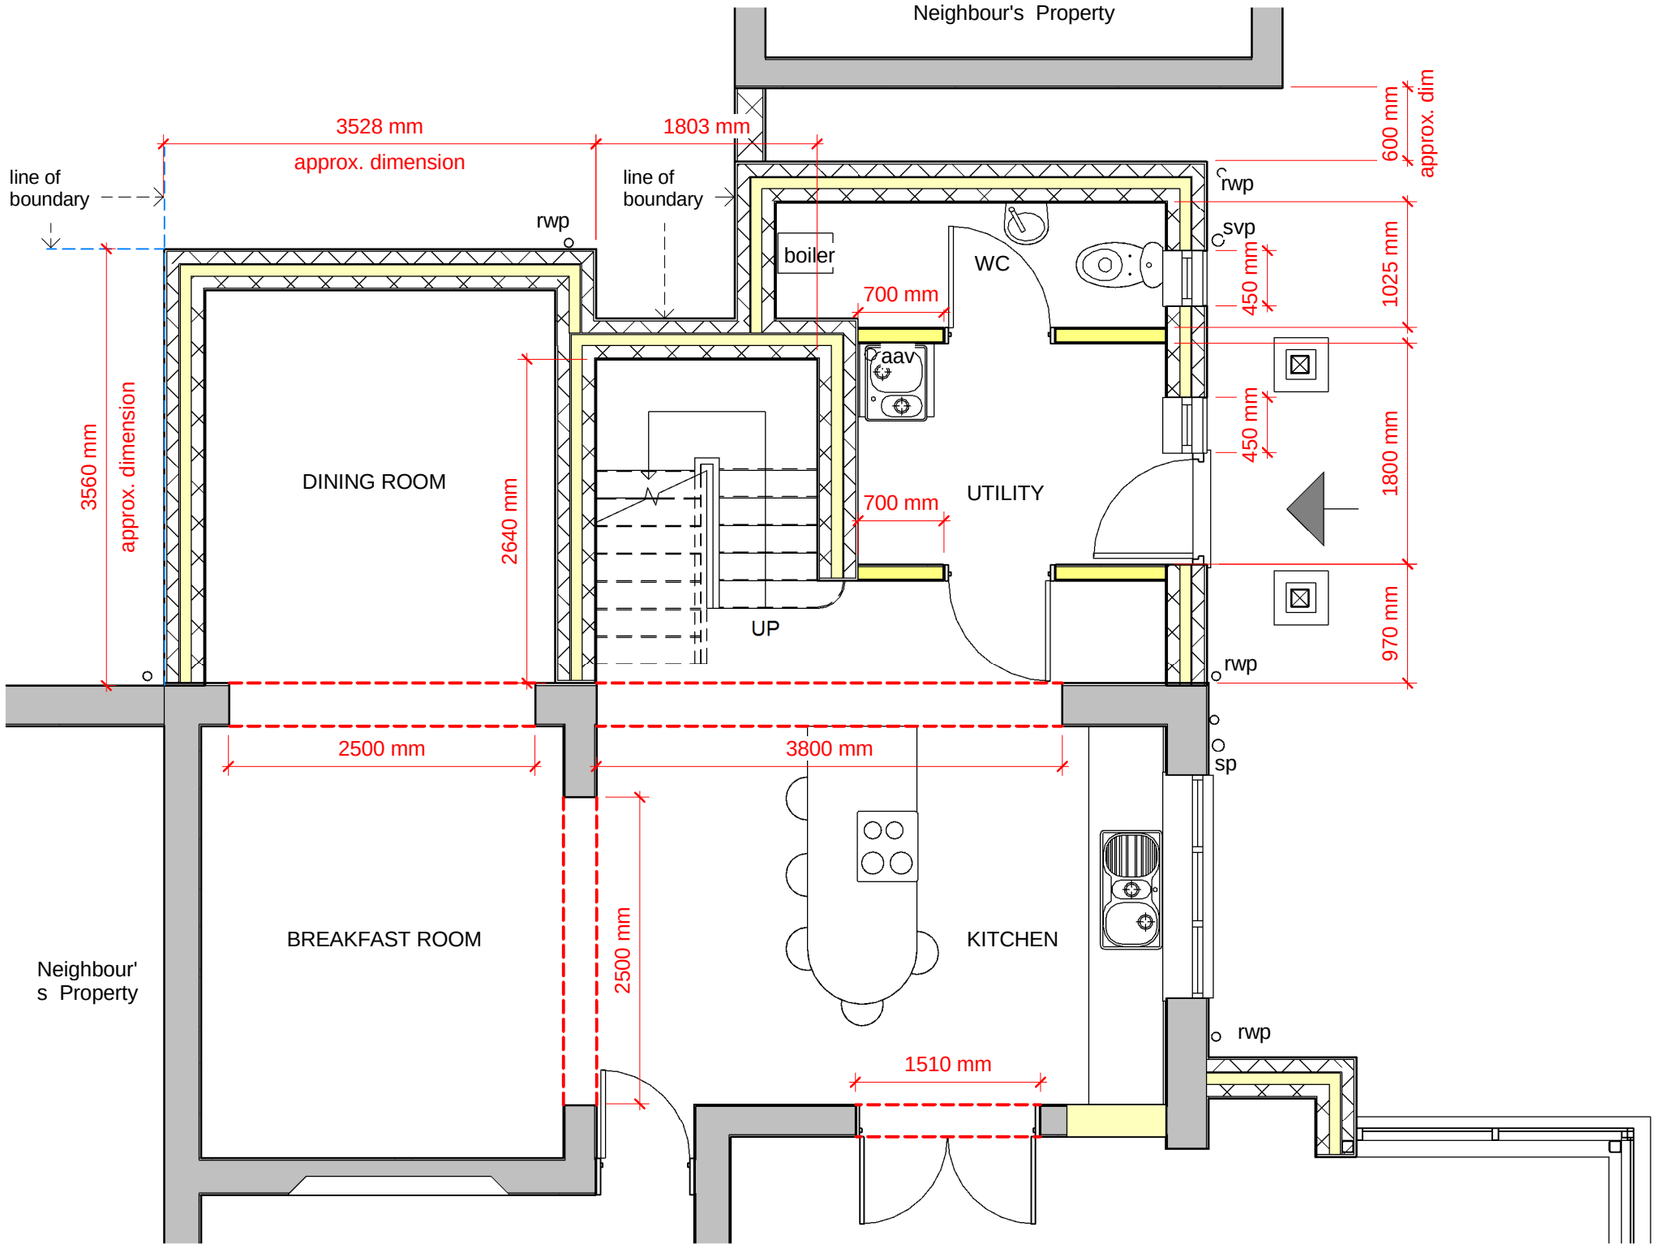


Proposed GF Dimension Plan - Kitchen Area

1 : 50

The Contractor is responsible for checking all dimensions - any discrepancy to be brought to the attention of the client before proceeding with the work.

Where an item is covered by drawings of different scales, the larger scale drawing takes precedence.

Do not scale drawings - measured dimensions to be worked in all cases.

Revisions:

23rd March 2026 - Planning issue

BH ARCHITECTS LTD.

Barden • Queen Street • Treuddyn • Near Mold • Flintshire • CH7 4LU

Company Number 9280139

tel. 07970 771547 email. bharch@hotmail.com

site address

Maes Lewis • Knolton • Overton • Wrexham LL13 0LE

project

Proposed Extensions and Refurbishment

description & scale

Proposed GF Dimension Plan - Kitchen Area - Scale as shown when printed at A3

date	project number	drawing number	revision
March 2026	25/249	DH/09	A