


First floor

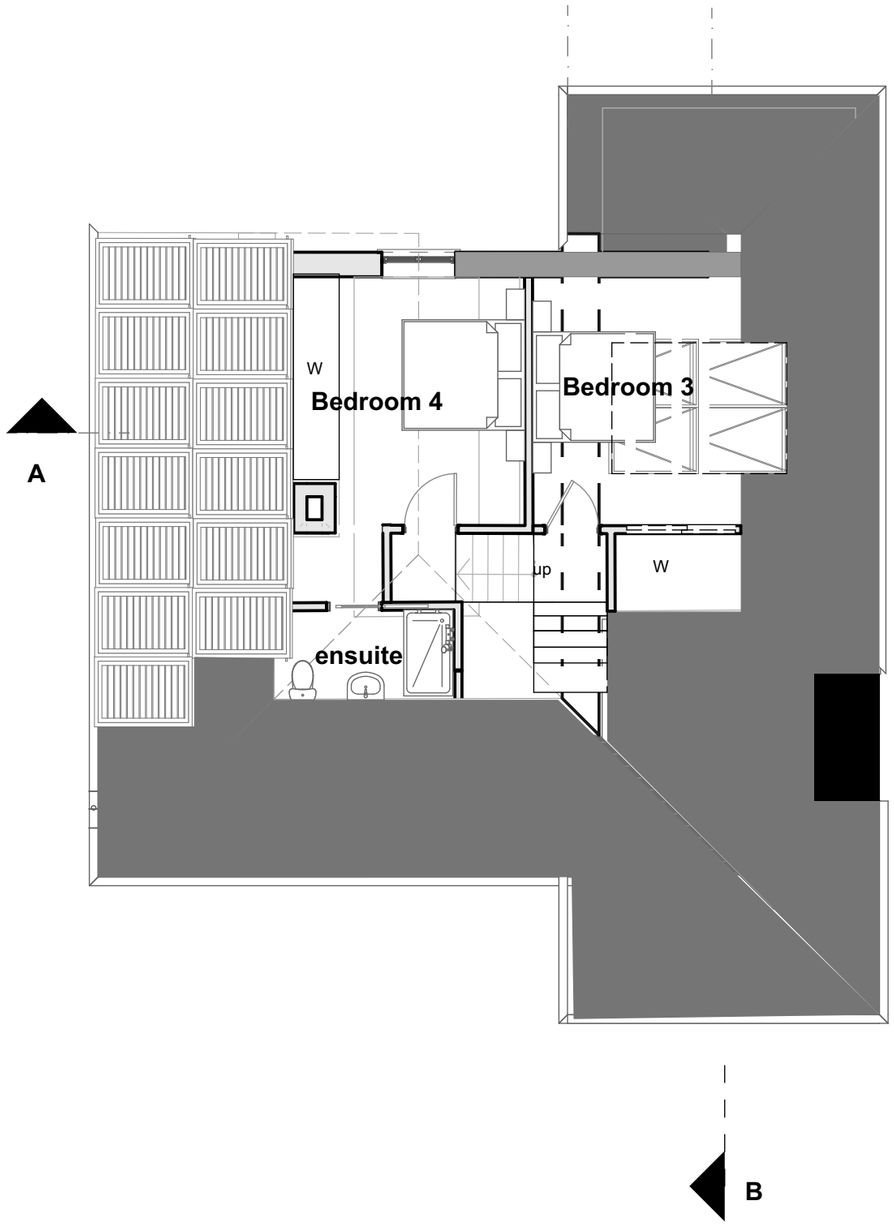

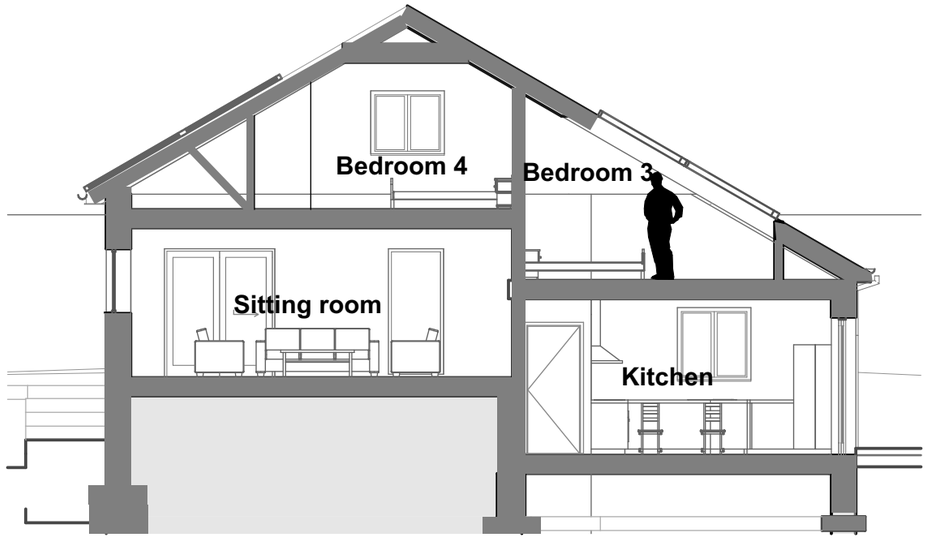

Section A- A

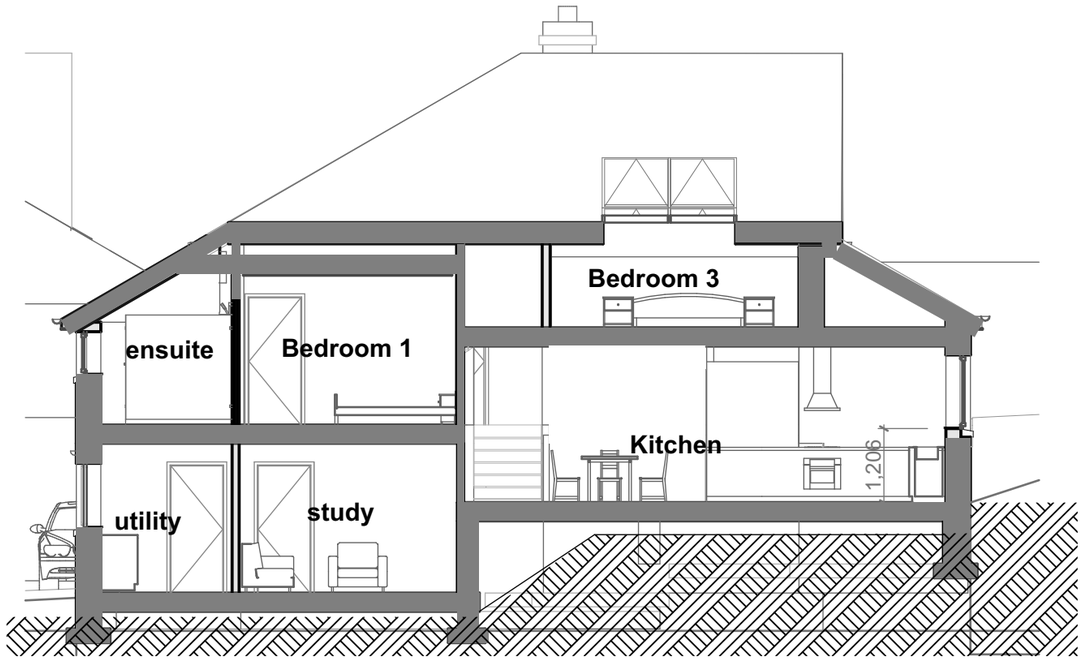

Section B-B

Proposed Development Ruabon, Wrexham for Wyro Developments Ltd.

Frederick Carter Architectural Services
01686 805756
fred@fredcarter.co.uk
CIAT

Drawing Scale 1:100

Dwg No P/2026/105/03

Revision